



This drawing and its contents are the strict copyright of Architectura Design. No reproduction without permission. Do not scale. Written dimensions to be used where given. All dimensions and details to be checked on site. FOR PLANNING PURPOSES ONLY

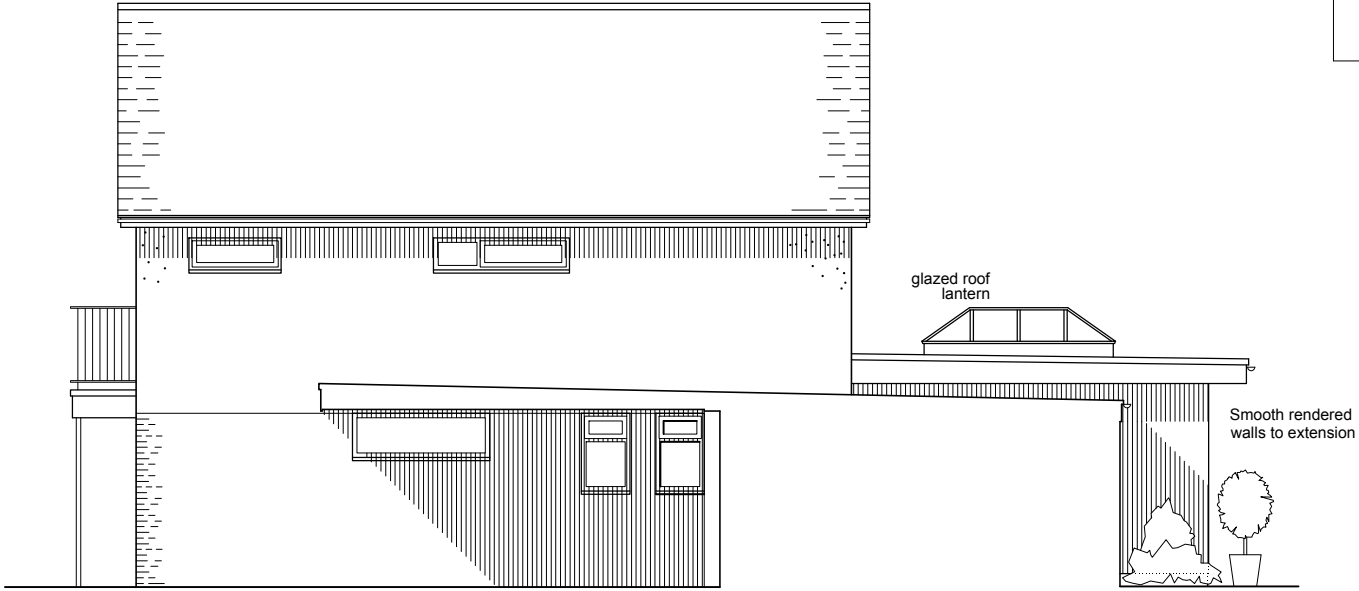

East Elevation

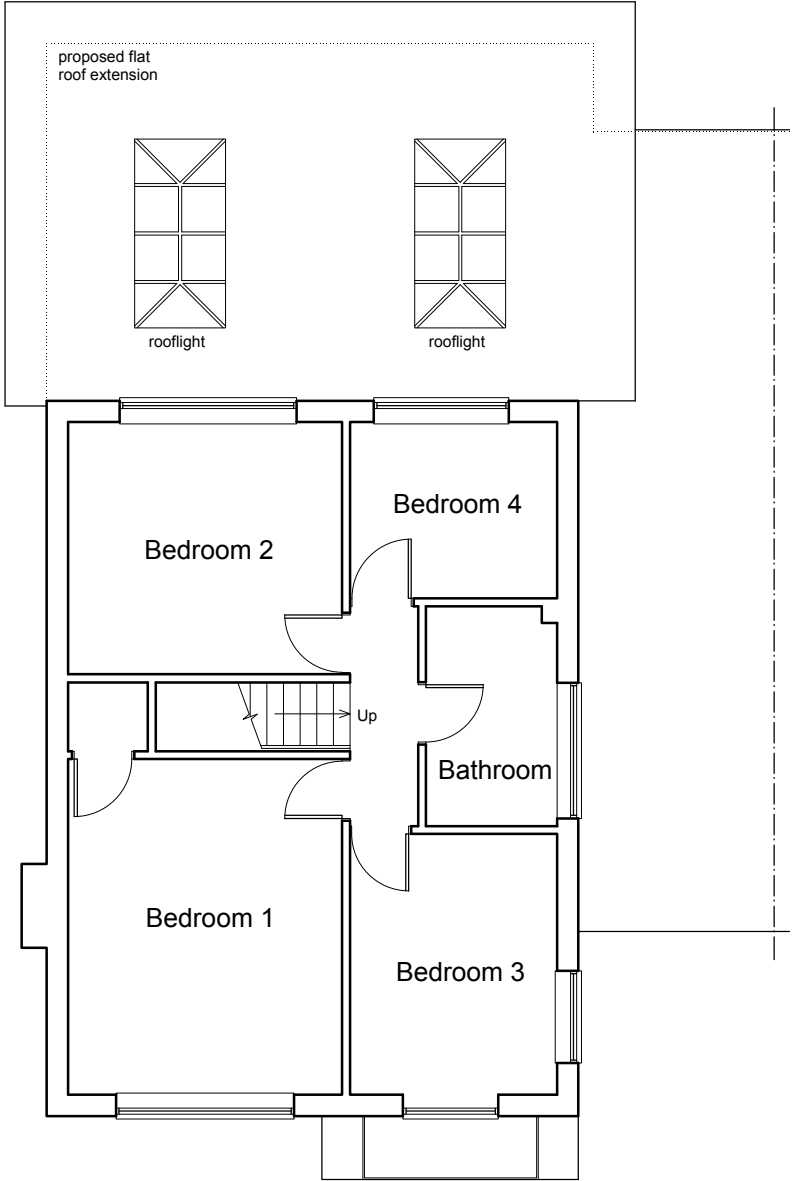

First Floor / Roof Plan



Block Plan
Scale 1 : 5 0 0

0 5 10 metres



0 1 2 3 4 metres

Architectura
Architectural Design & Drawing Service

Proposed Extension and Alterations
at 33 Hinde Road, Bognor Regis
for Mr and Mrs M Sleet

Drawing P02 October 2020 Scale 1:100&1:500 @ A3
Proposed Drawing - First Floor/Roof Plan, Block Plan & E Elevation