




This drawing and its contents are the strict copyright of Architectura Design. No reproduction without permission. Do not scale. Written dimensions to be used where given. All dimensions and details to be checked on site. FOR PLANNING PURPOSES ONLY

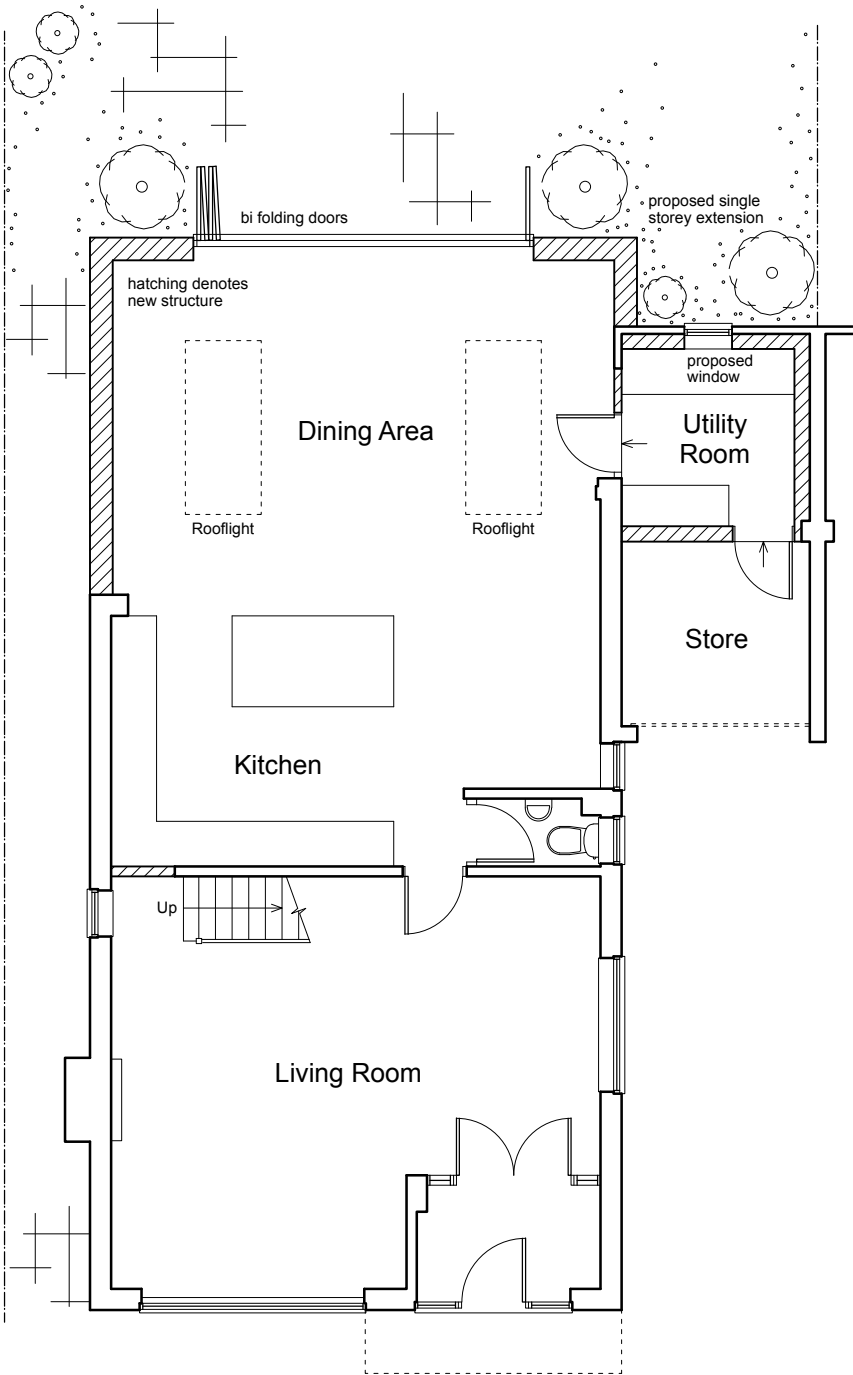

Ground Floor Plan

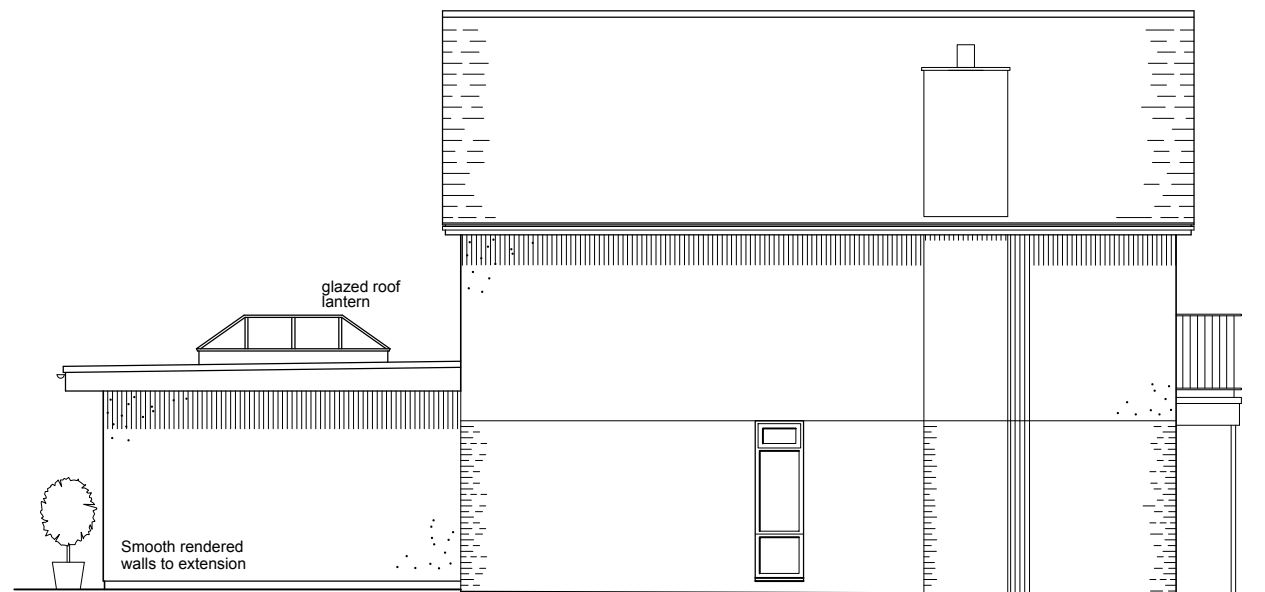

West Elevation

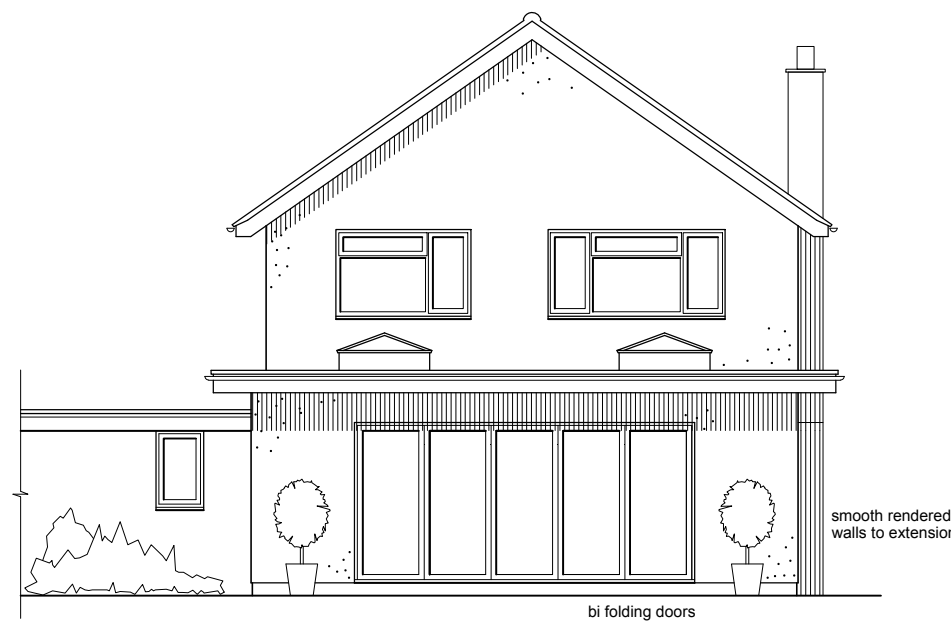

North Elevation



Location Plan
Scale 1:1250

0 5 10 20 metres

Serial Number 196176
©Crown Copyright and database right 2020
Ordnance Survey License: 100048957
Reproduction in whole or part is prohibited
without the prior permission of Ordnance Survey



0 1 2 3 4 metres

Architectura
Architectural Design & Drawing Service

Proposed Extension and Alterations
at 33 Hinde Road, Bognor Regis
for Mr and Mrs M Sleet

Drawing P01 October 2020 Scale 1:100&1:1250 @ A3
Proposed Drawing - Ground Floor Plan, Location Plan & Elevations