



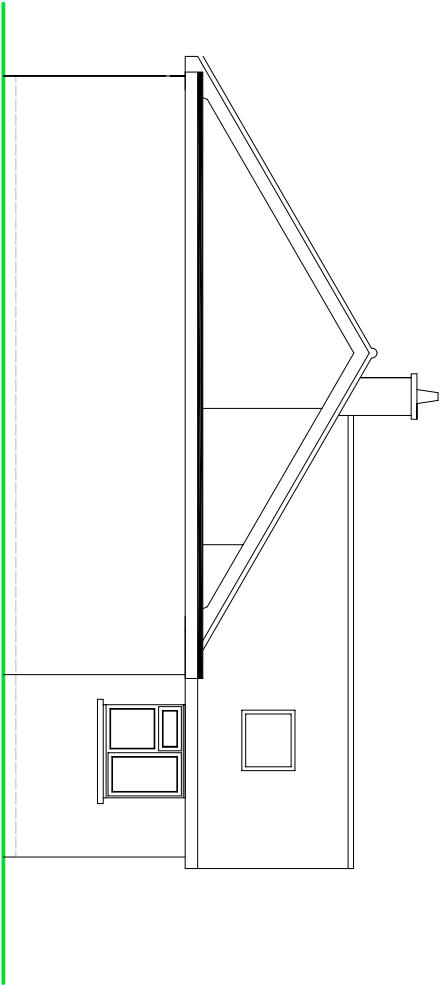

SIDE ELEVATION

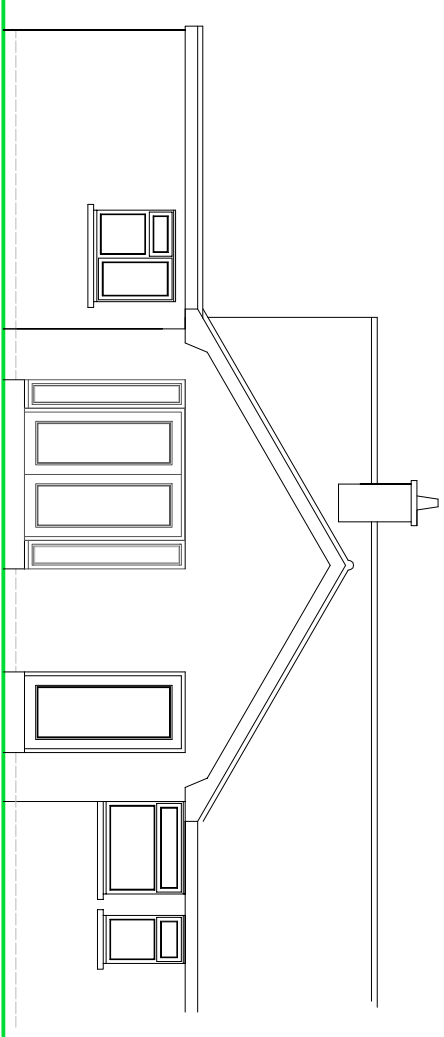


REAR ELEVATION

NOTES


ROOF - Interlocking concrete pan tiles to pitched roof with felted flat roof to garage all to match existing.

WALLS - Face pick external walls to match existing.

WINDOWS/DOORS - White framed PVC double glazed units.

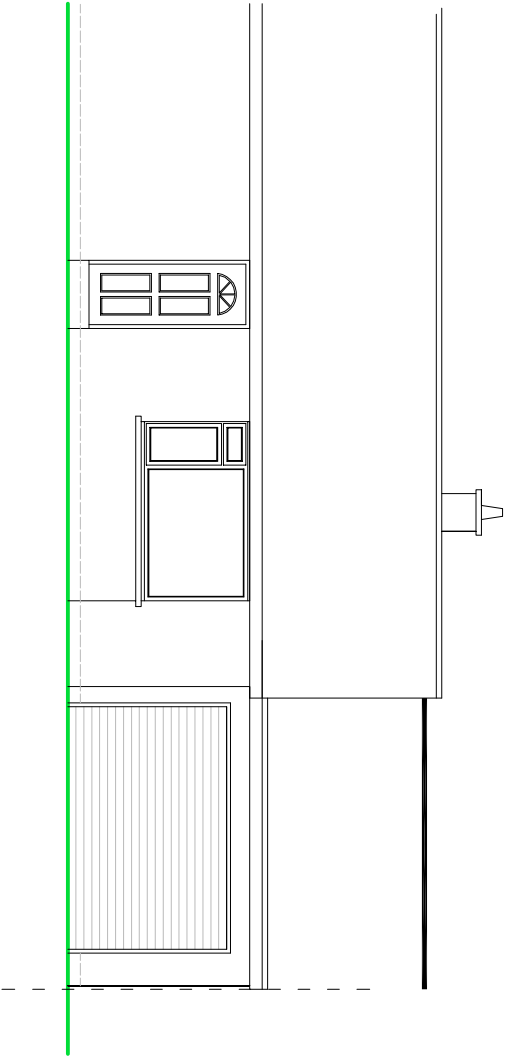

FRONT ELEVATION

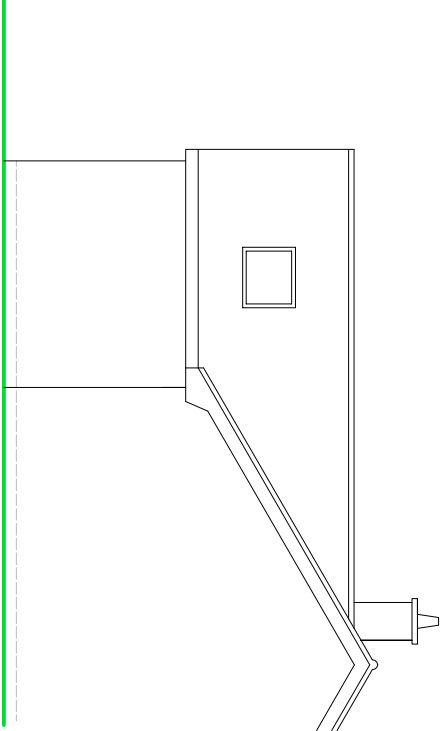

SIDE ELEVATION



EXISTING ELEVATIONS

Scale 1:100 on A3

SUSSEX BUILDING CONSULTANCY LIMITED

5 DRAKE PARK, FELPHAM,
BOGNOR REGIS, WEST SUSSEX.

SCALE - 1/100 REV - DATE - 21/09/2021

LABC
Partner
3 NORTHCOOTE ROAD
BOGNOR REGIS
PO21 3LZ
TEL - (01243) 861379