
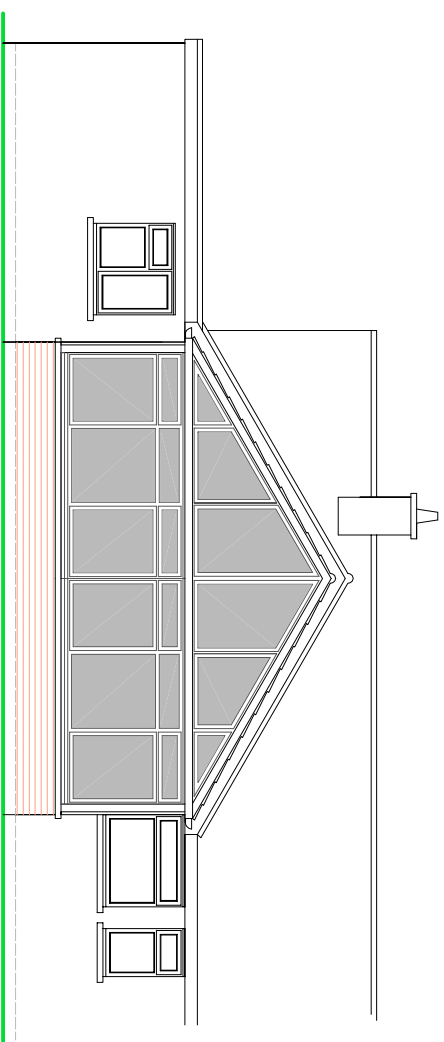


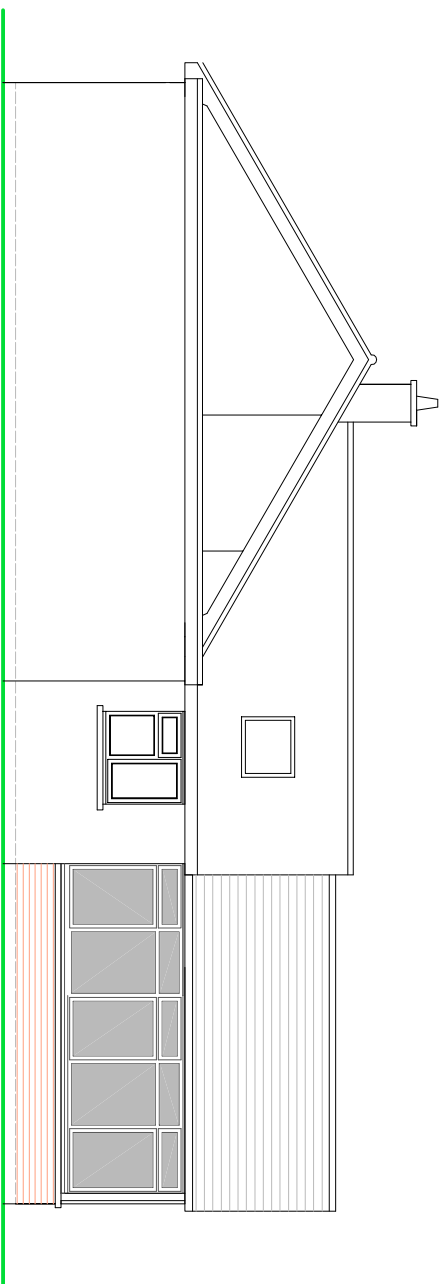

SIDE ELEVATION



REAR ELEVATION

NOTES

ROOF - Composite lightweight conservatory roof covering.

WALLS - Face pick external walls to match existing.

WINDOWS/DOORS - White framed PVC double glazed units.

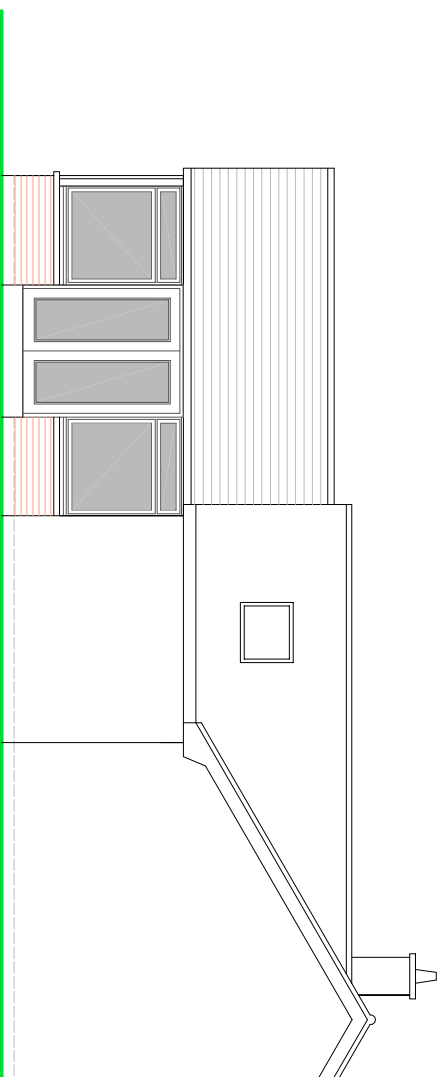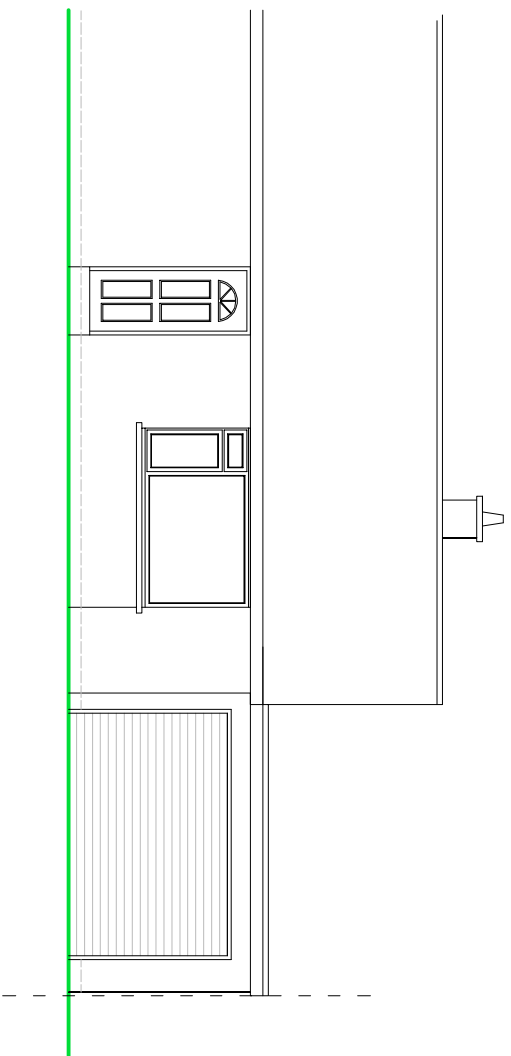

FRONT ELEVATION

SIDE ELEVATION

Scale 1:100 on A3

SUSSEX BUILDING CONSULTANCY LIMITED

5 DRAKE PARK, FELPHAM,
BOGNOR REGIS, WEST SUSSEX.

SCALE - 1/100 REV - A DATE - 27/09/2021



3 NORTHCOTE ROAD
BOGNOR REGIS
PO21 5LZ
TEL - (01243) 861379

SCALE

METRES

PROPOSED ELEVATIONS