


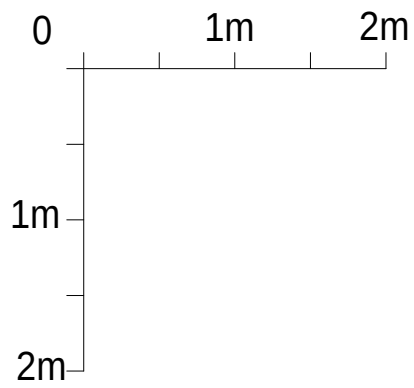

MATERIALS:
ROOF: TILE TO MATCH EXISTING
DORMER: TILED ROOF TO MATCH EXISTING WITH GLAZED FRONT
ROOFLIGHT: GLAZED WITH ALUMINIUM SIDES
WALLS: RENDERED BRICK TO MATCH EXISTING
WINDOWS: UPVC TO MATCH EXISTING
DOORS & SCREENS: GLAZED IN POWDER COATED ALUMINIUM FRAMES

FRONT ELEVATION AS PROPOSED

Rev.	Description	Date
------	-------------	------

■ andrew hills ■

Architect . BSc Dip Arch (Hons)
20 Trafford Close
Stevenage, Herts
SG1 3RY

Tel: 01438 361798

andrew.hills@ntlworld .com



PROJECT 40 MINTON ROAD
BOGNOR REGIS
WEST SUSSEX
PO22 7JN

TITLE FRONT ELEVATION
AS PROPOSED

DATE	SCALE	DRAWN
MAY 18	A3 = 1:50	AH

PROJ NO.	DRG NO.	REVISION
114	12	