




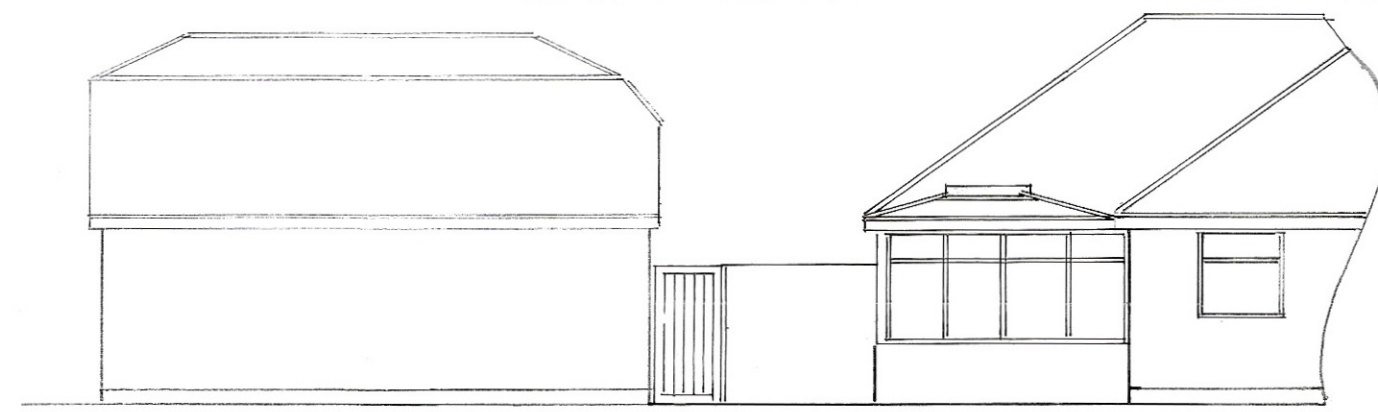

north

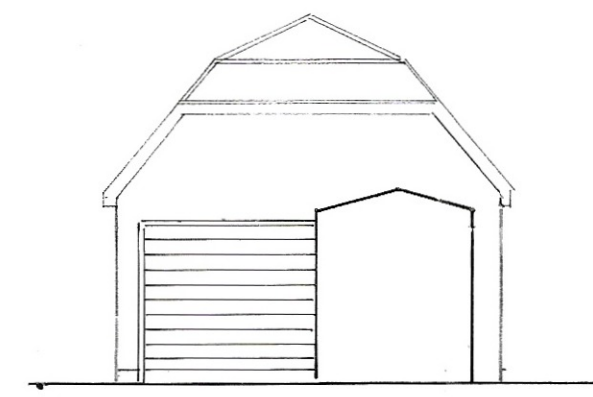


west

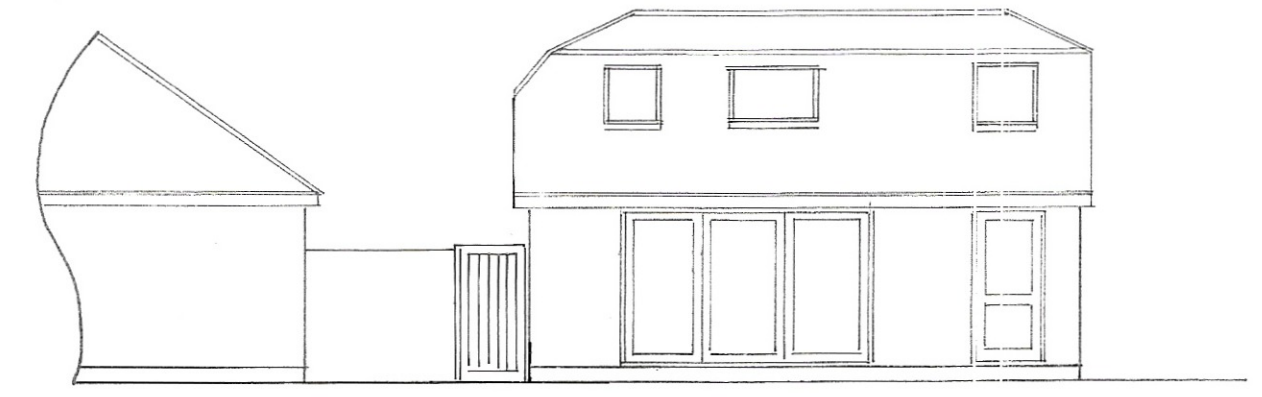


south

1 : 100


BOUNDARY

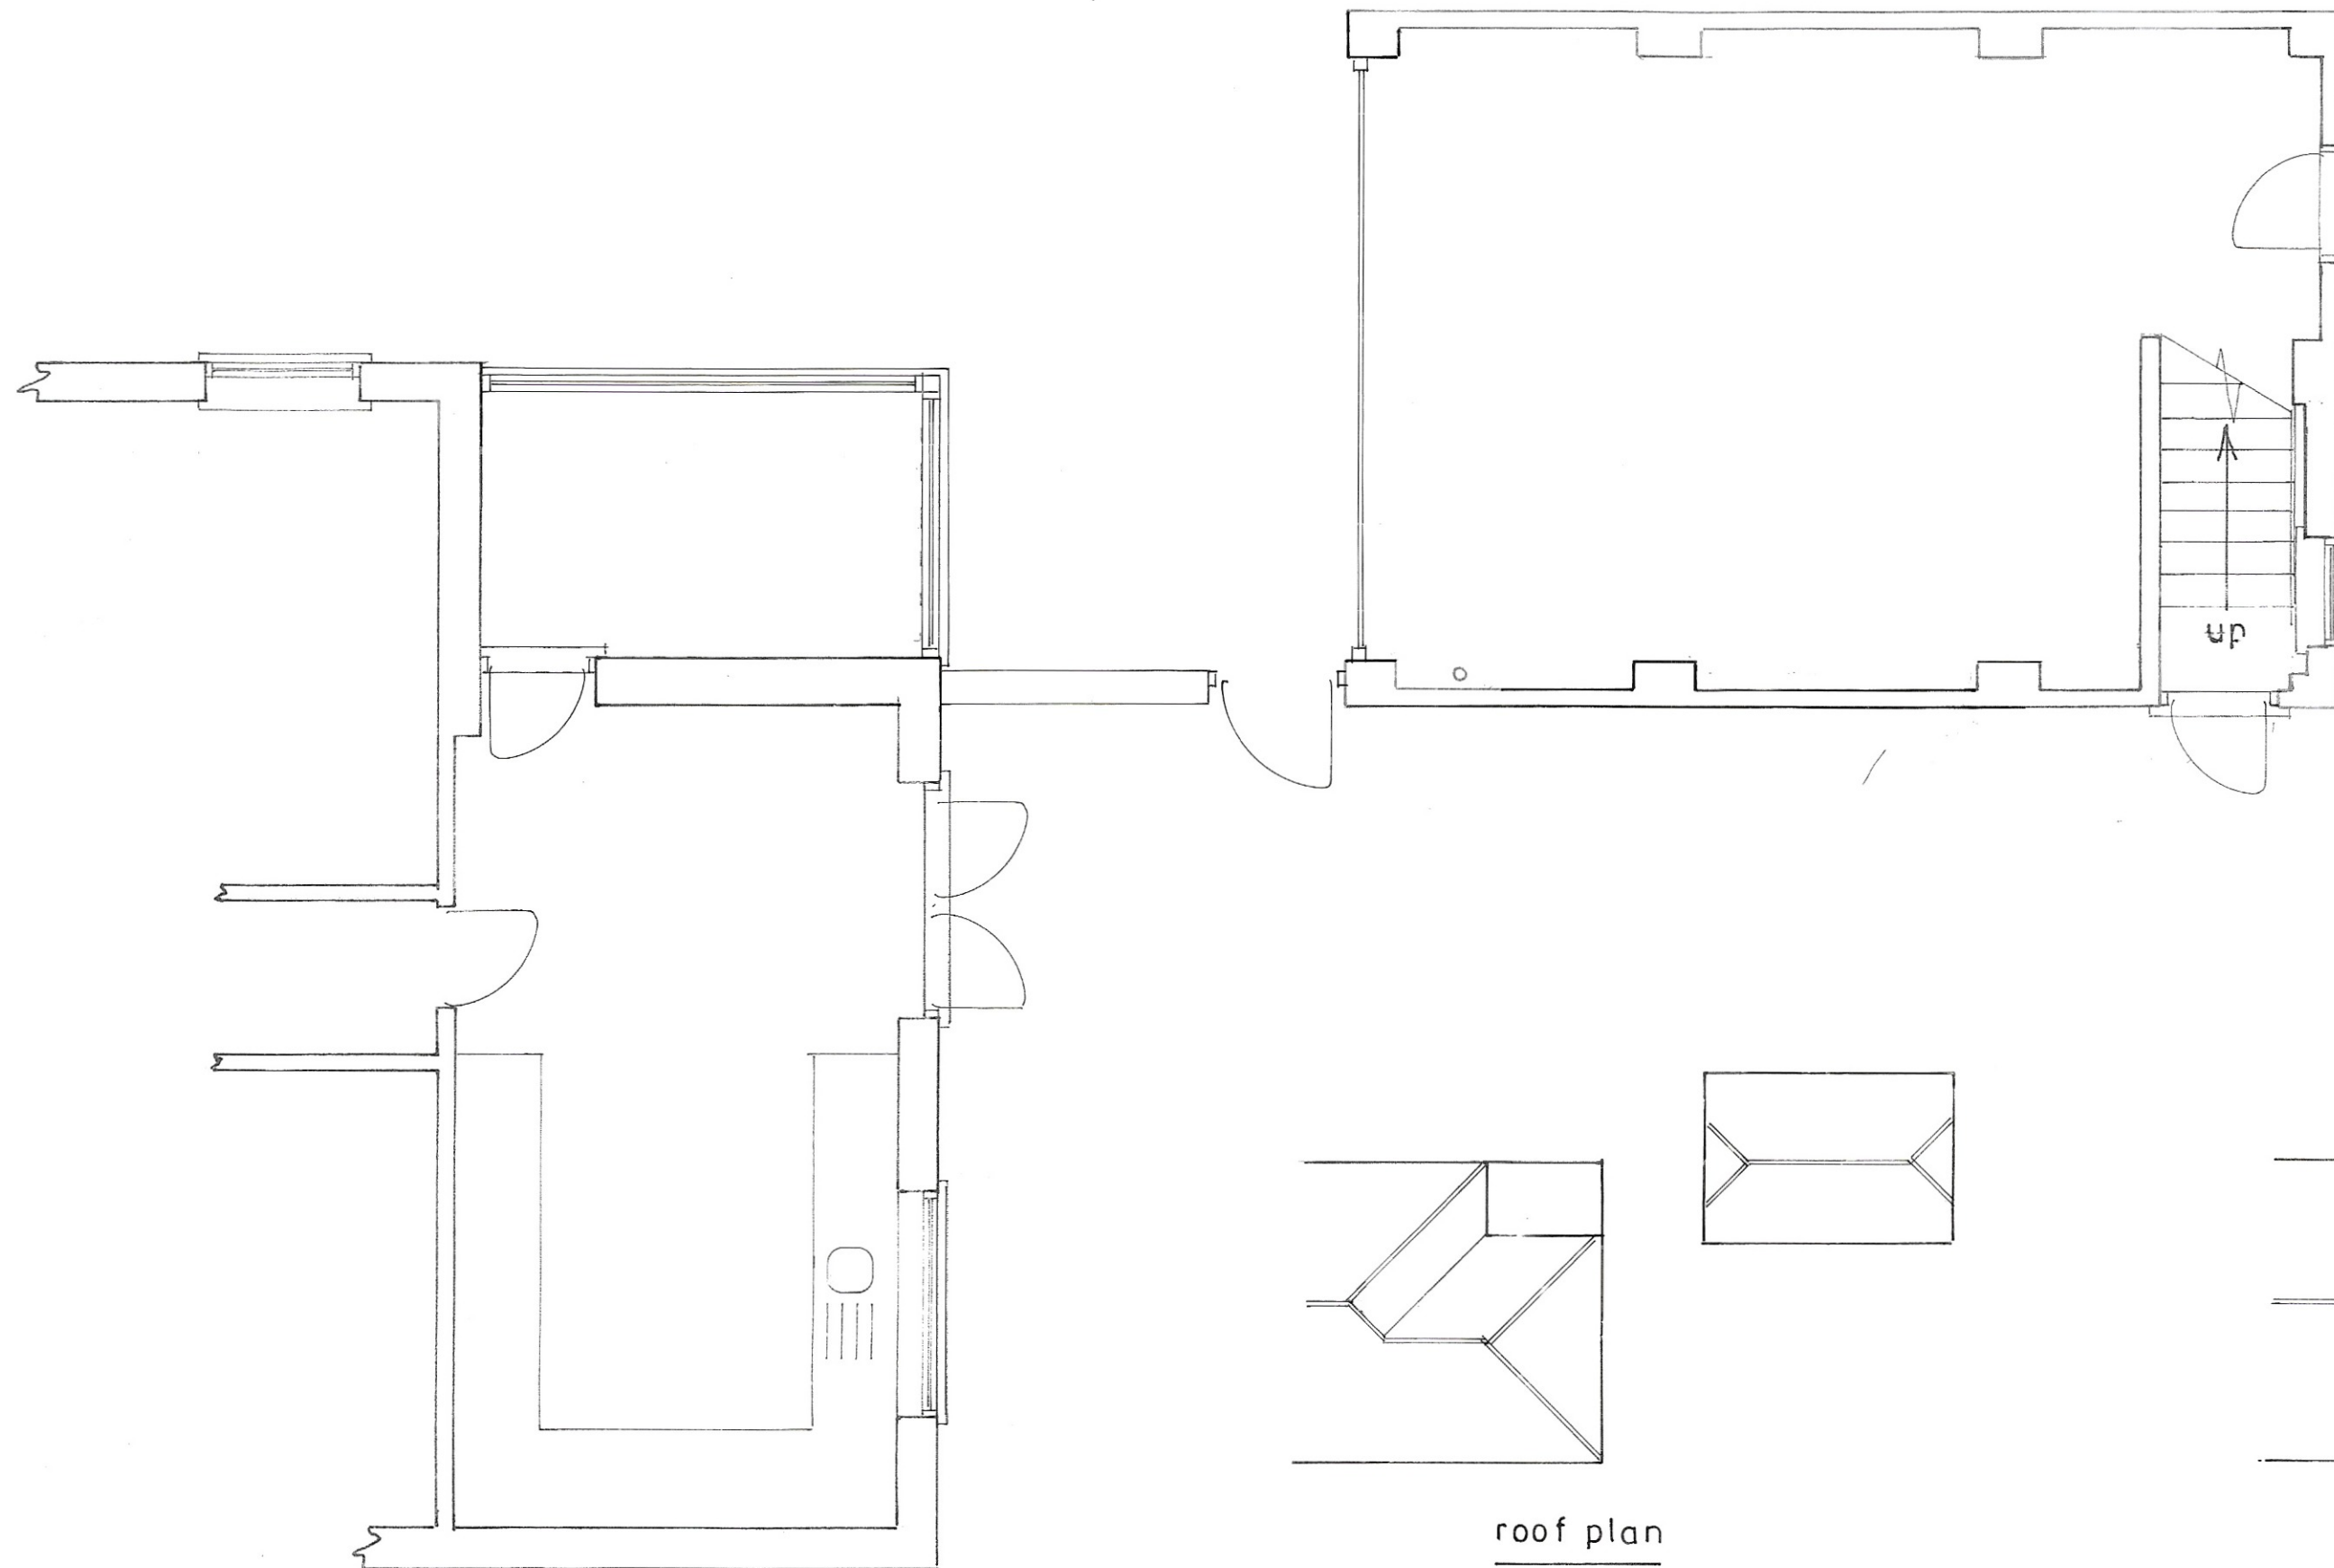

Plan
1 : 50

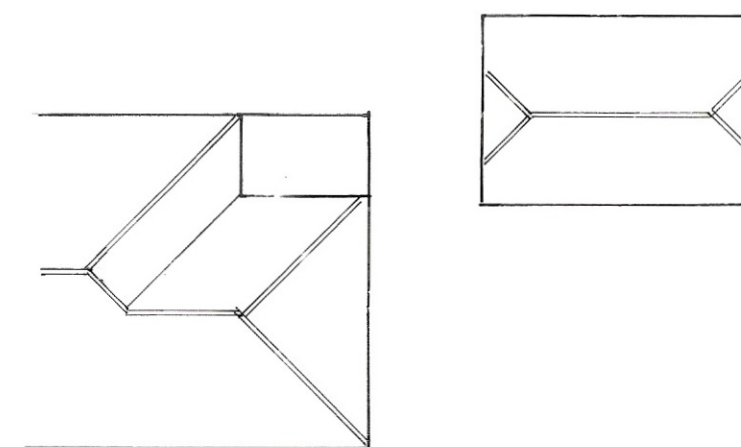

roof plan
1 : 200

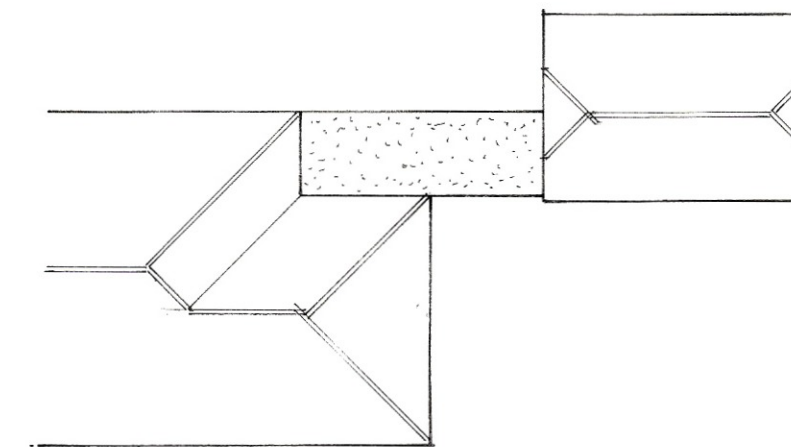

proposed roof plan

Existing

PROPOSED CONVERSION OF GARAGE WITH LINK EXTENSION AT 23, FIRST AVE., FELPHAM
FOR MRS. P. HARRIS

sheet 3 of 3

Bryan Butcher
Rainbow Cottage
Nyetimber Lane
Bognor Regis PO21 3JX
01243 266871
07973 233442
bryan.butcher@btinternet.com
www.bryanbutcher.com