




LOCATION PLAN 1:1250

SCALE (METRES) 0 20

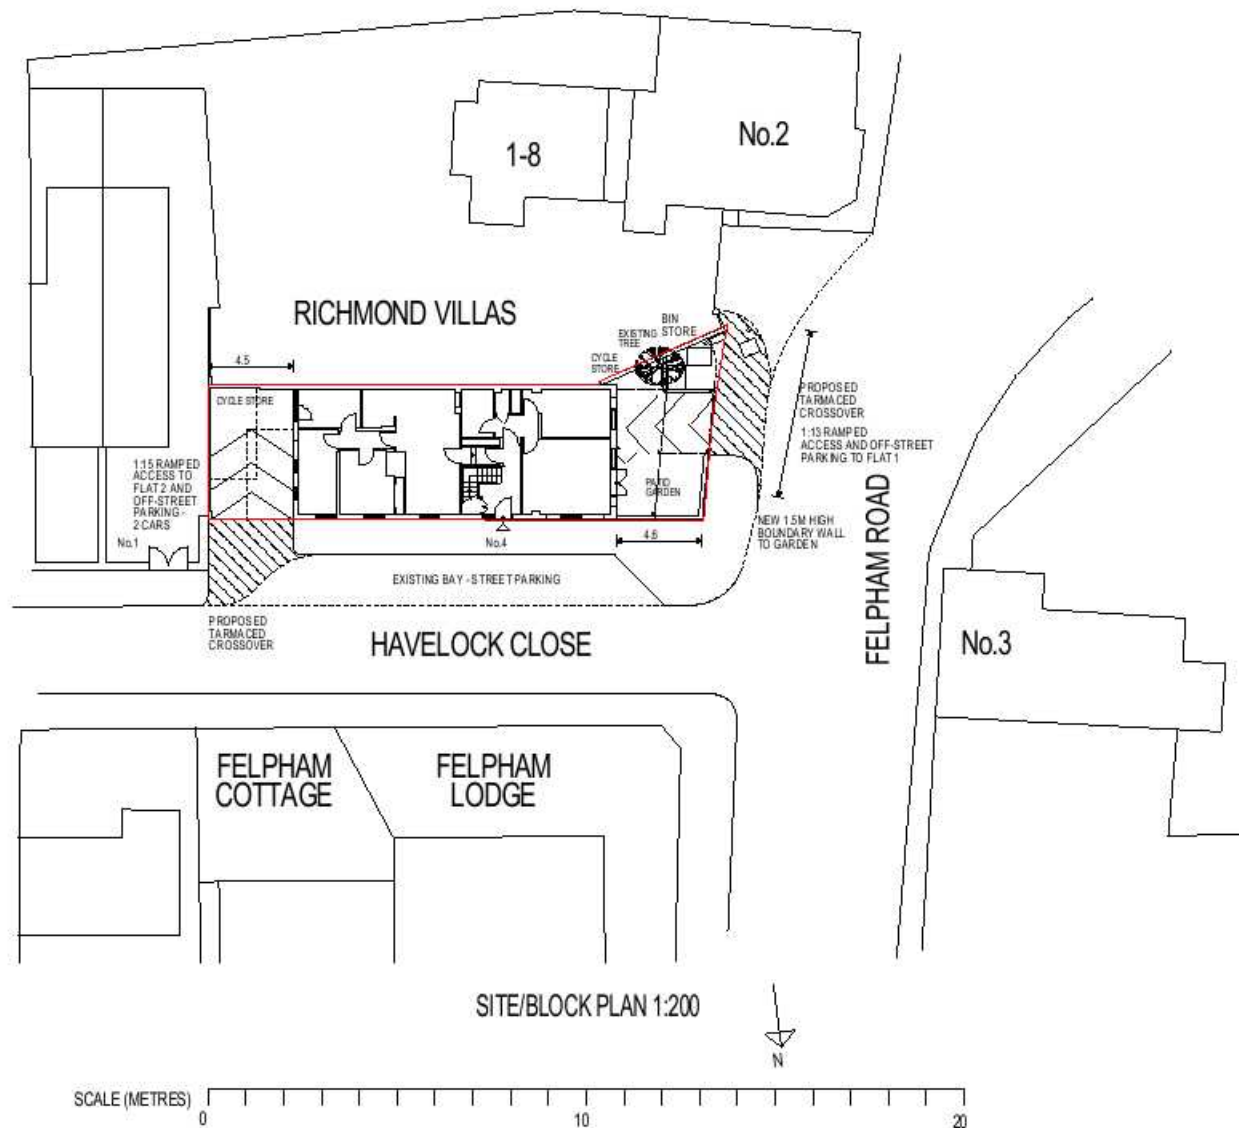

NOTE:
 ALL LEVELS STATED IN RELATION TO ORDNANCE DATUM.
 ALL DIMENSIONS ARE INDICATIVE ONLY, SUBJECT TO DETAILED CONSTRUCTION METHOD,
 AND ARE TO BE CHECKED ON SITE.
 ALL LEVELS AND DIMENSIONS SHOWN IN METRES.
 THIS DRAWING TO BE READ IN CONJUNCTION WITH THE 'DESIGN AND ACCESS STATEMENT'.

Project
PROPOSED FLATS - 4 FELPHAM ROAD, BOGNOR REGIS

Drawing	Scale	Date	Drawing No.
LOCATION PLAN	1:200; 1250	OCT 08	9270/PL2/01
SITE/BLOCK PLAN			

VINCENT GIZZI · ARCHITECT
 10 PORTLAND STREET
 BRIGHTON
 EAST SUSSEX BN1 1RN

TEL: 07779 148698
 eMail: vincentgizzi@talktalk.net