



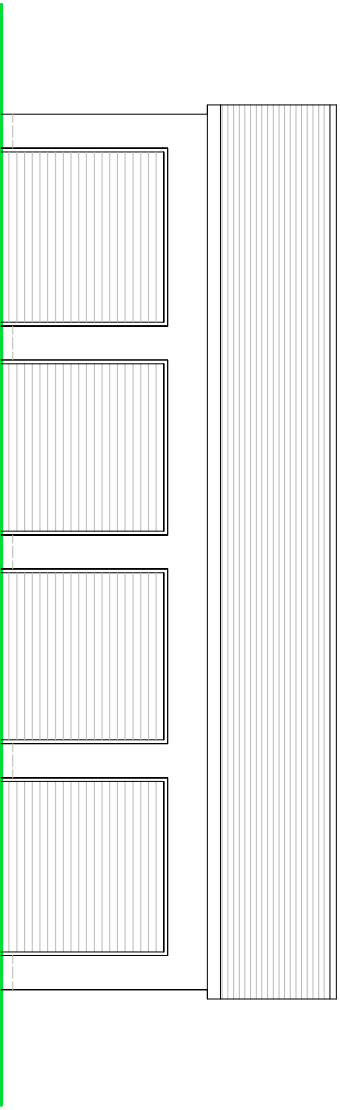

FRONT ELEVATION

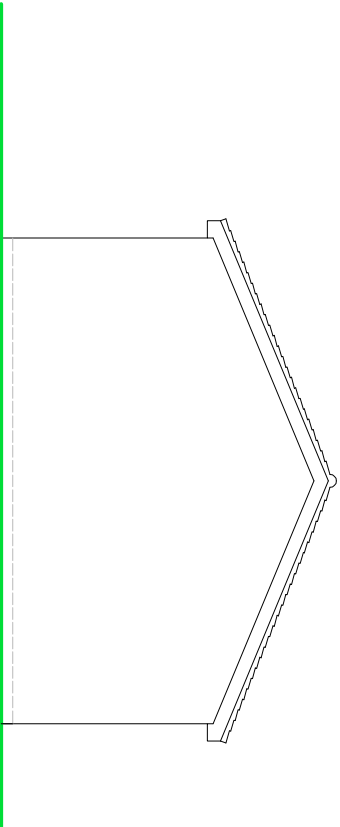


SIDE ELEVATION

NOTES


ROOF - Interlocking concrete tiles to pitched roof.

WALLS - Face brickwork to planning approval.


WINDOWS/DOORS - Metal 'up and over' garage doors.

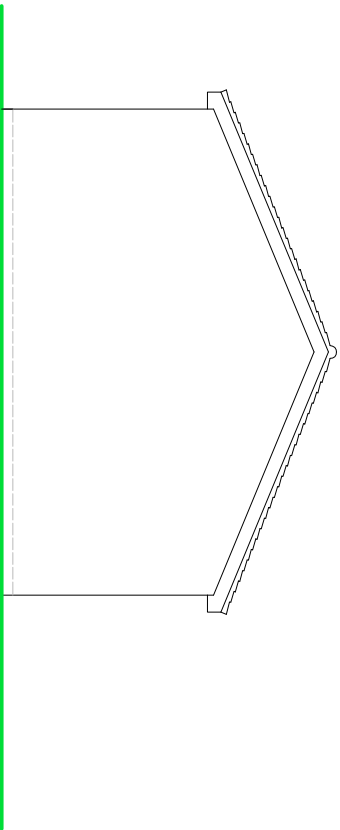

SIDE ELEVATION

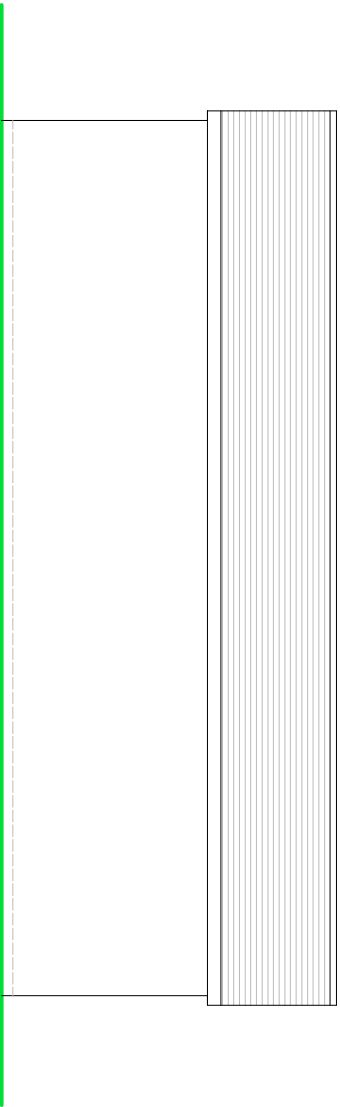

REAR ELEVATION

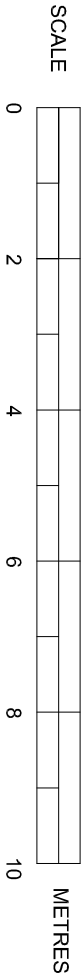

PROPOSED ELEVATIONS

SUSSEX BUILDING CONSULTANCY LIMITED ABERGAIL, CLYDE ROAD, FELPHAM, BOGNOR REGIS, WEST SUSSEX. SCALE - 1/100 REV - A DATE - 04/10/2019	 LABC partner 3 NORTHCOTE ROAD BOGNOR REGIS PO21 1LZ TEL - (01243) 861379
--	---