



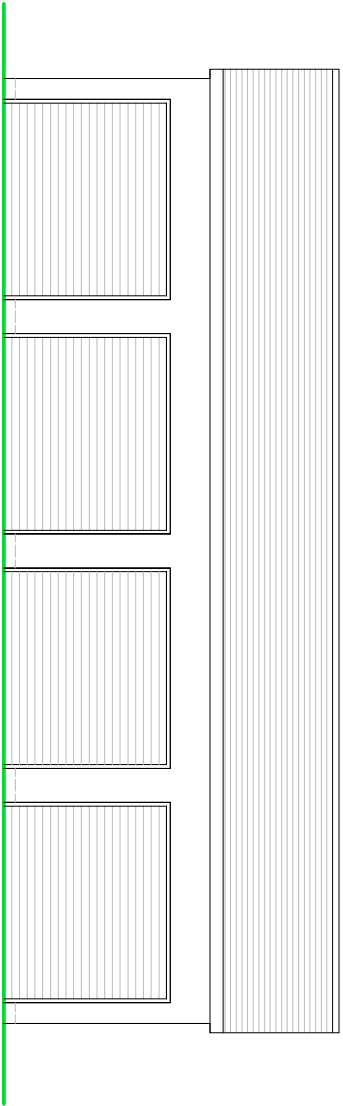

FRONT ELEVATION

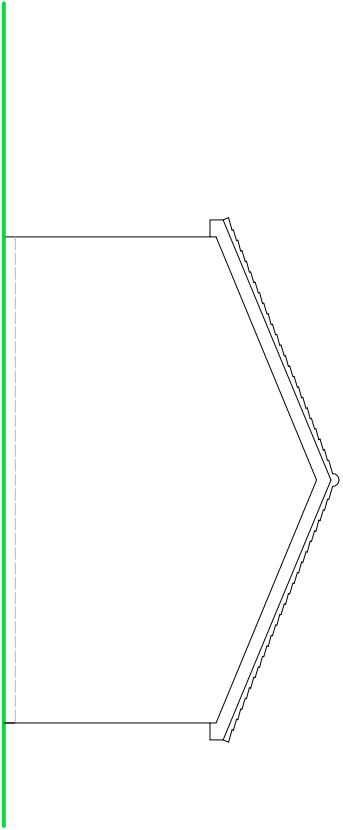


SIDE ELEVATION

NOTES


ROOF - Interlocking concrete tiles to pitched roof.

WALLS - Face brickwork to planning approval.


WINDOWS/DOORS - Metal 'up and over' garage doors.

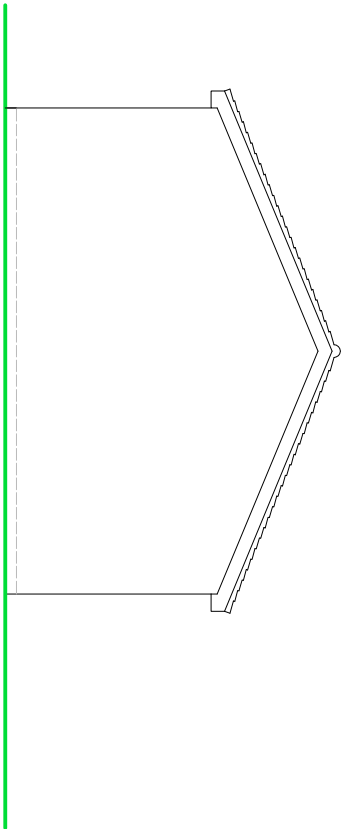

SIDE ELEVATION

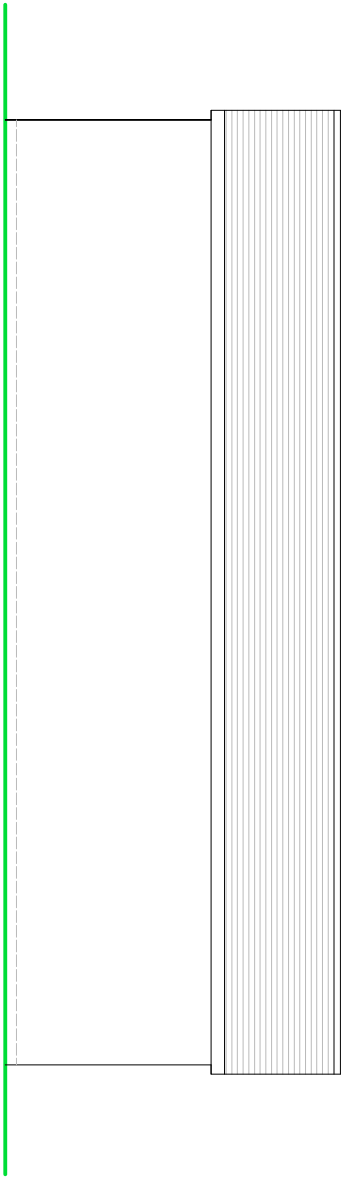

REAR ELEVATION

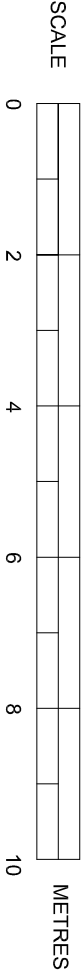

PROPOSED ELEVATIONS

SUSSEX BUILDING CONSULTANCY LIMITED

ABERGAIL, CLYDE ROAD, FELPHAM,
BOGNOR REGIS, WEST SUSSEX.

SCALE - 1/100 REV - B DATE - 05/11/2019

LABC
partner

300 RICHMOND ROAD
PO21 5LZ
TEL - (01243) 986379