
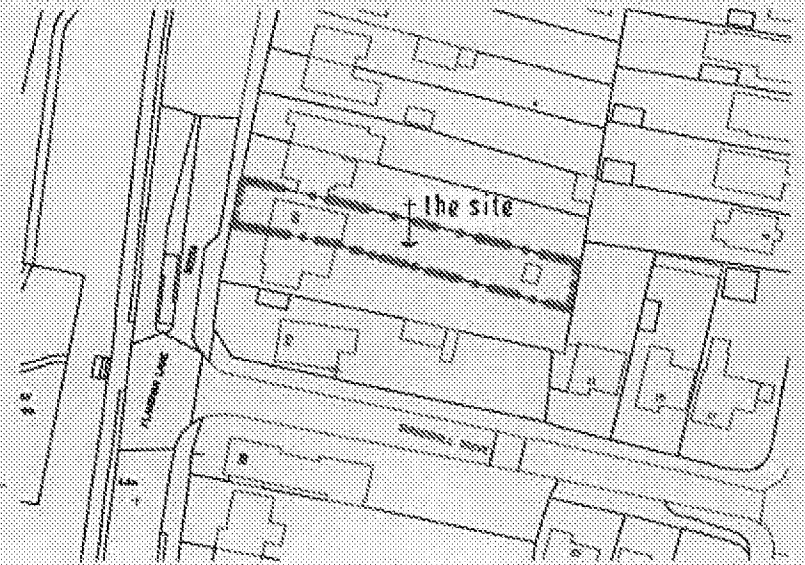


PROPOSED VEHICULAR ACCESS
88 FLANSHAM LANE
FELPHAM
SUSSEX
PO22 6AH
for:
HOPKINS PROPERTY DEVELOPMENT LTD

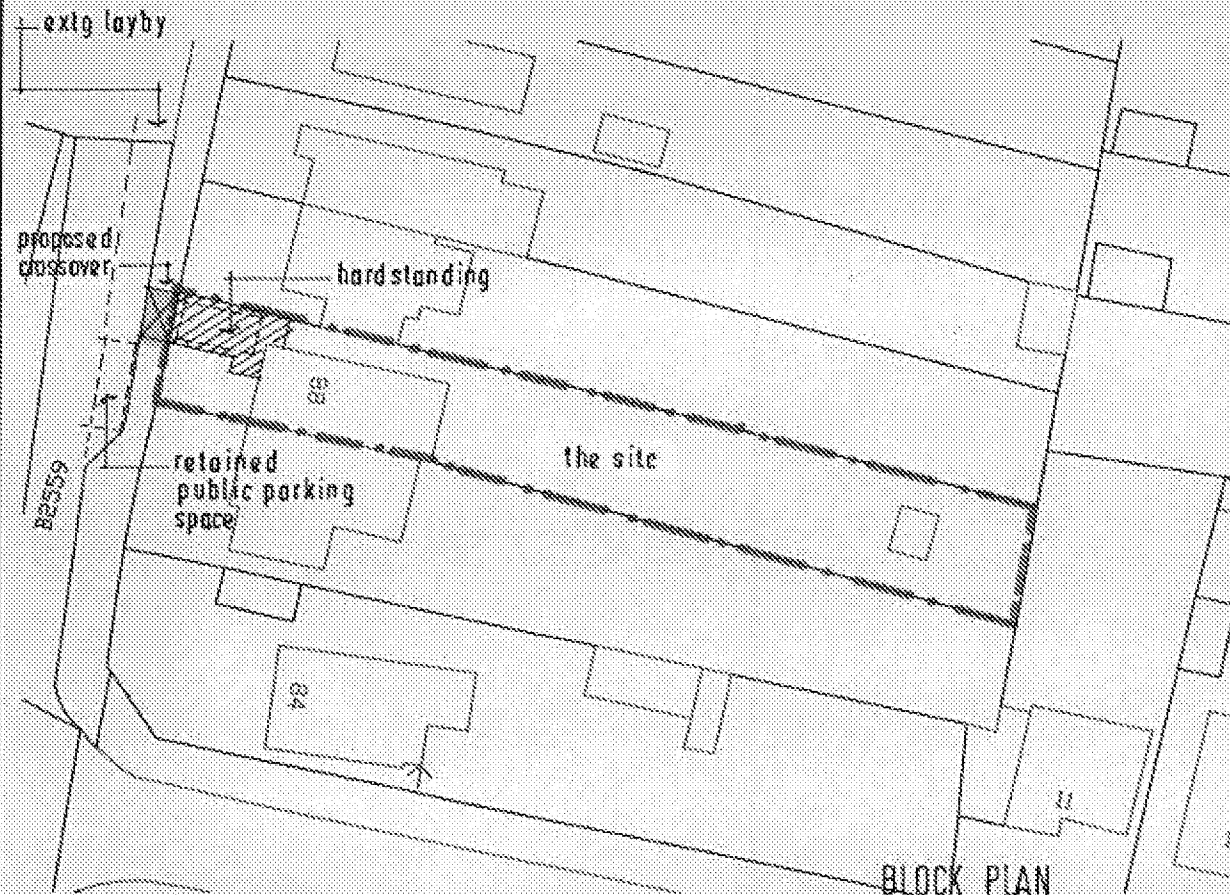

Distance Survey (c) Crown Copyright 2017. All rights reserved. Licence number 100022438

LOCATION 1:1250 on A4

NOTES
CROSSOVER & DROPPED KERB 3.500 WIDE
TO WSCC HIGHWAYS SPECIFICATION
HARDSTANDING PERMEABLE BLOCK PAVING
PUBLIC PARKING SPACE 2.500 x 6.000
PRIVATE ditto ditto 2.500 x 5.000

Trevel Limited Ltd
55-57 Sea Lane
Rustington
West Sussex BN16 2PQ

17/4483/1

BLOCK PLAN
SCALE 1:500 on A4