

PROPOSED VEHICULAR ACCESS

88 FLANSHAM LANE

FELPHAM

SUSSEX

PO22 6AH

for :


HOPKINS PROPERTY DEVELOPMENT LTD



BLOCK PLAN

SCALE 1:500 on A4

17/4483/1

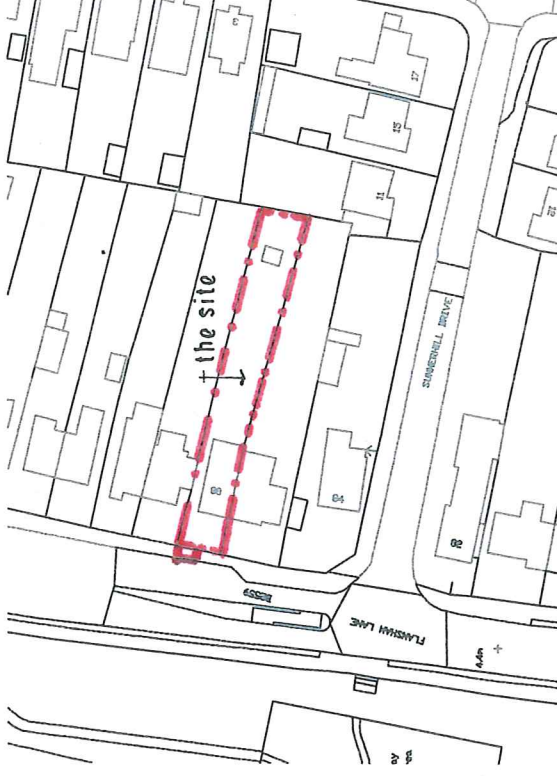

LOCATION 1:1250 on A4

NOTES

- CROSSOVER & DROPPED KERB 3 500 WIDE TO WSCC HIGHWAYS SPECIFICATION
- HARD STANDING PERMEABLE BLOCK PAVIORS
- PUBLIC PARKING SPACE 2 500 x 6 000
- PRIVATE ditto ditto 2 500 x 5 000

Ordnance Survey (c) Crown Copyright 2017. All rights reserved. Licence number 100022432

Trevor Unsted Ltd
55-57 Sea Lane
Rustington
West Sussex BN16 2RQ
Tel: 01903 859090