
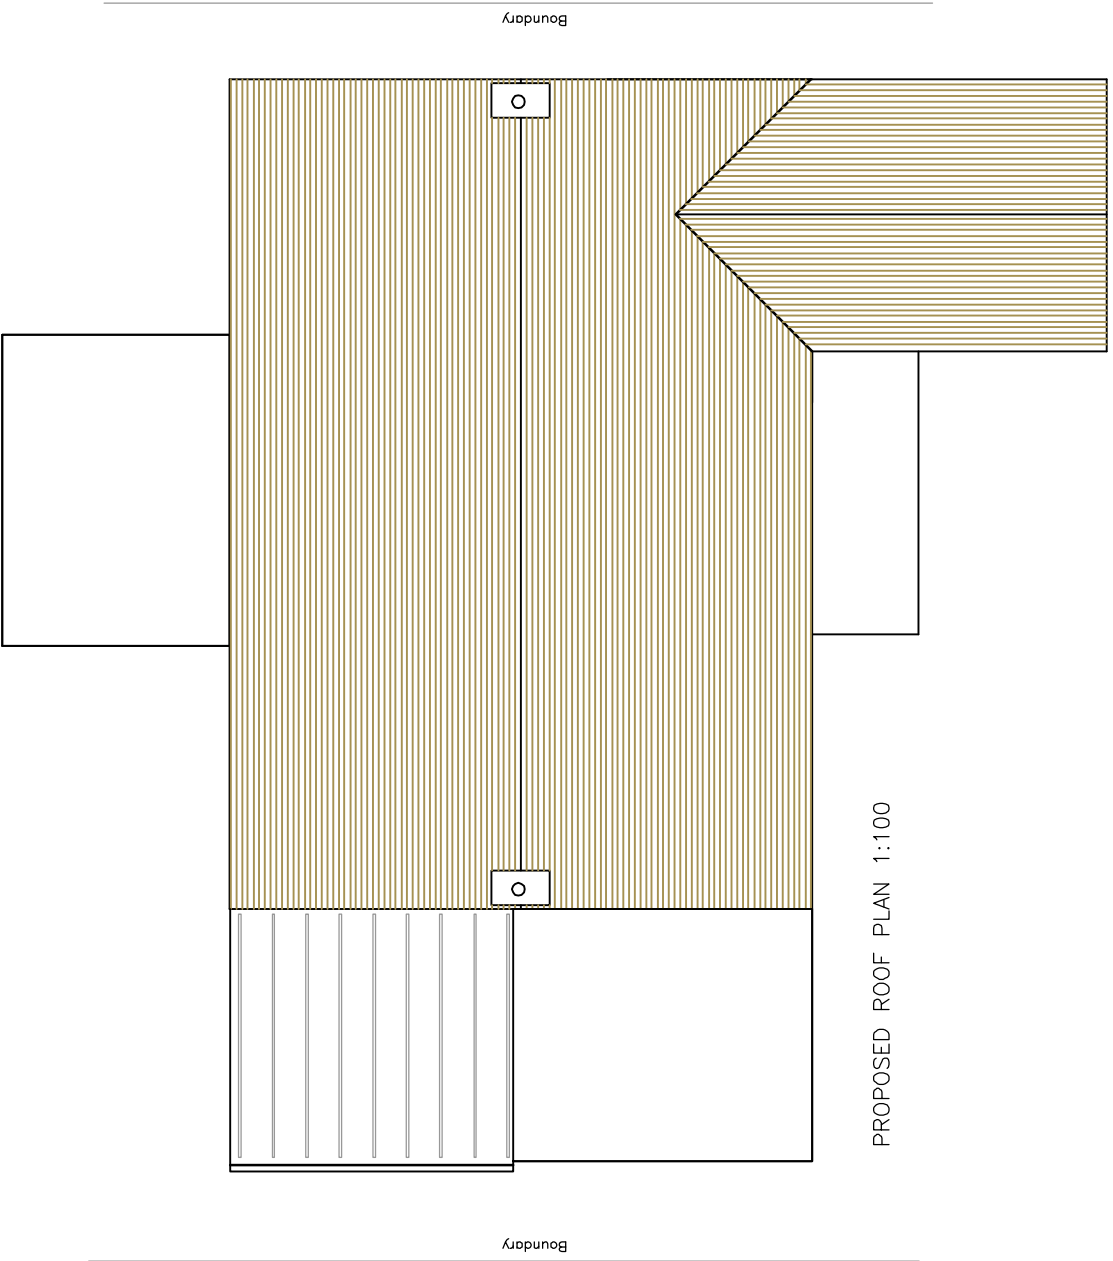


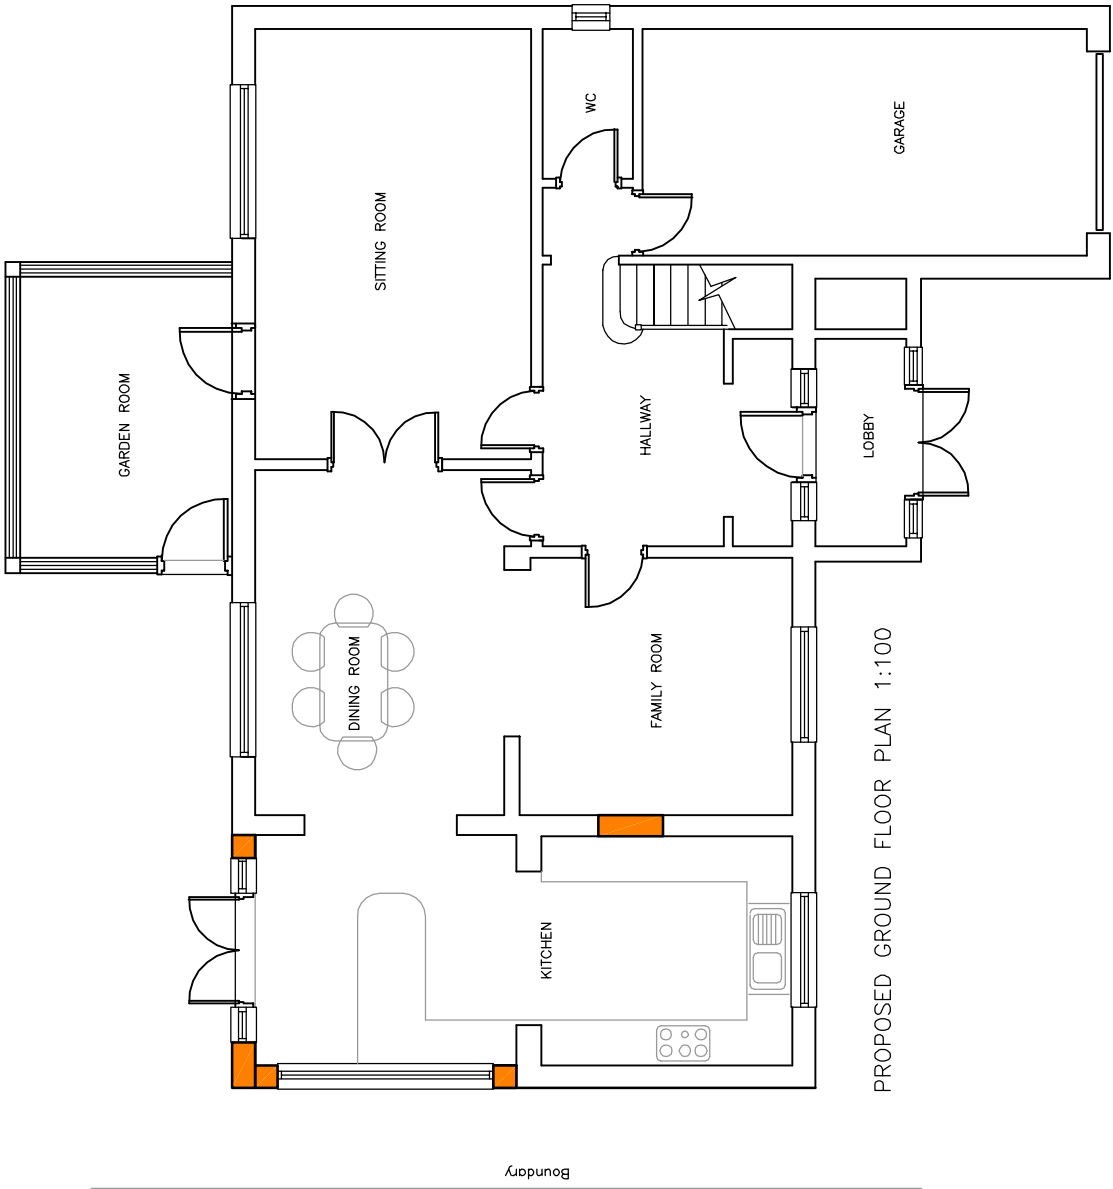

Amdesign

ARCHITECTURE DESIGN DEVELOPMENT
Leeza Aldis-Hobbs ARB RIBA SPAB

Job: 07756 329400

E-mail: leeza@amdesignltd.co.uk

PROJECT

**19 MANOR CLOSE
FELPHAM
WEST SUSSEX
PO22 7PN**

PROJECT STAGE

PI ANNING

DRAWING

PROPOSED PLANS

DRAWING No

261/04

SCALE

DATE 1:100


SEDT 2018

REVISION

DRAWN

CHECKED

LA

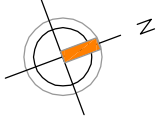

This scheme is subject to town planning and all other necessary consents. All dimensions and levels to be checked on site. This drawing is to be read in conjunction with other relevant drawings and documents. Report all discrepancies to the Architect before work commences.