



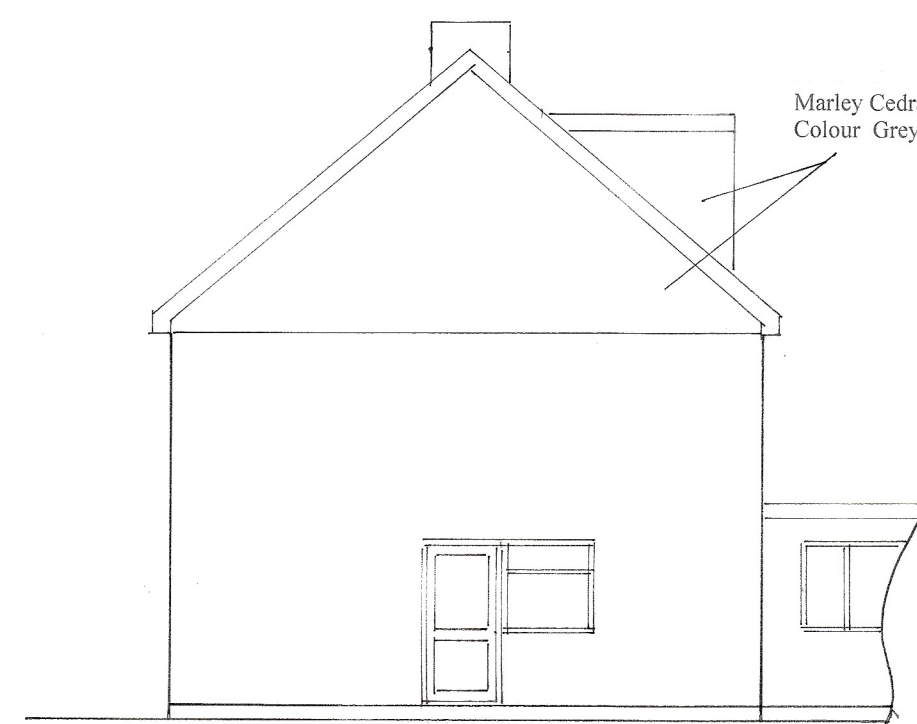


west

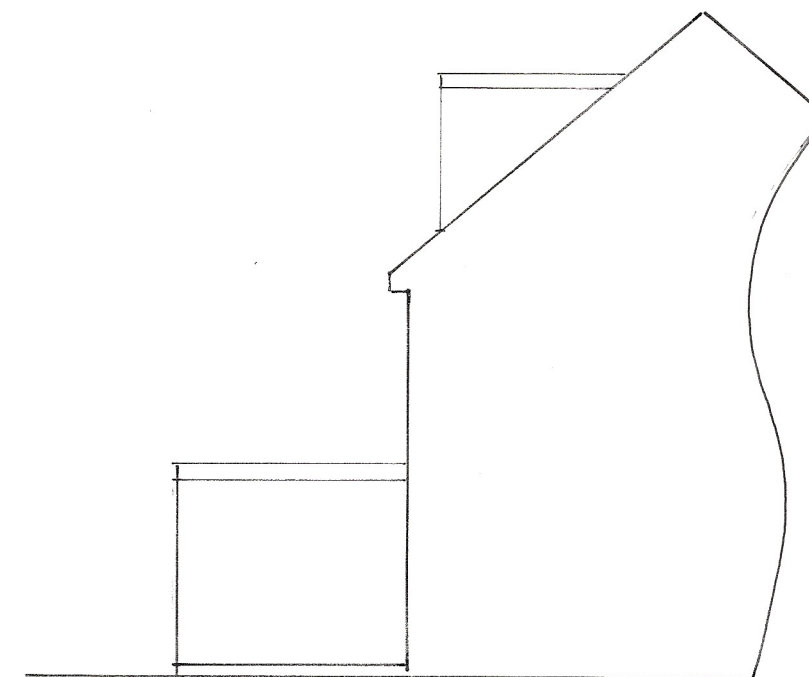


south  
1 : 100



east

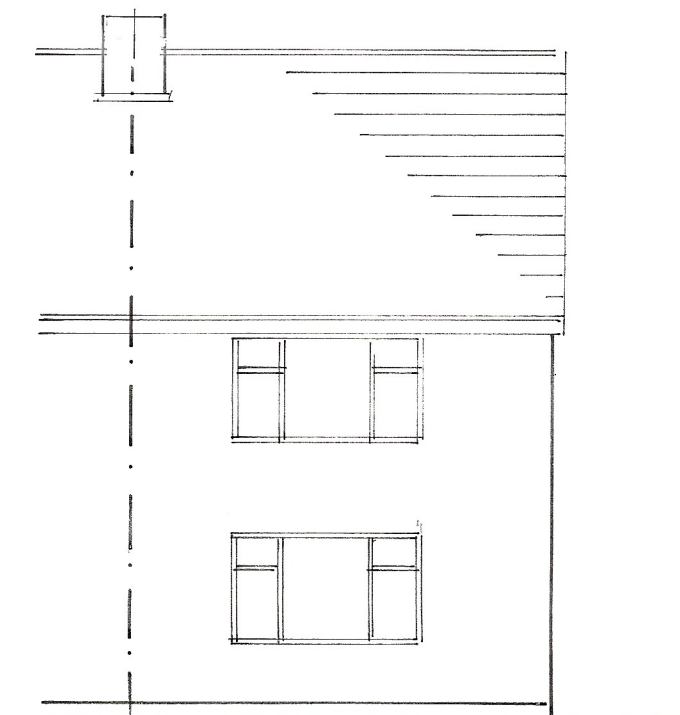

north

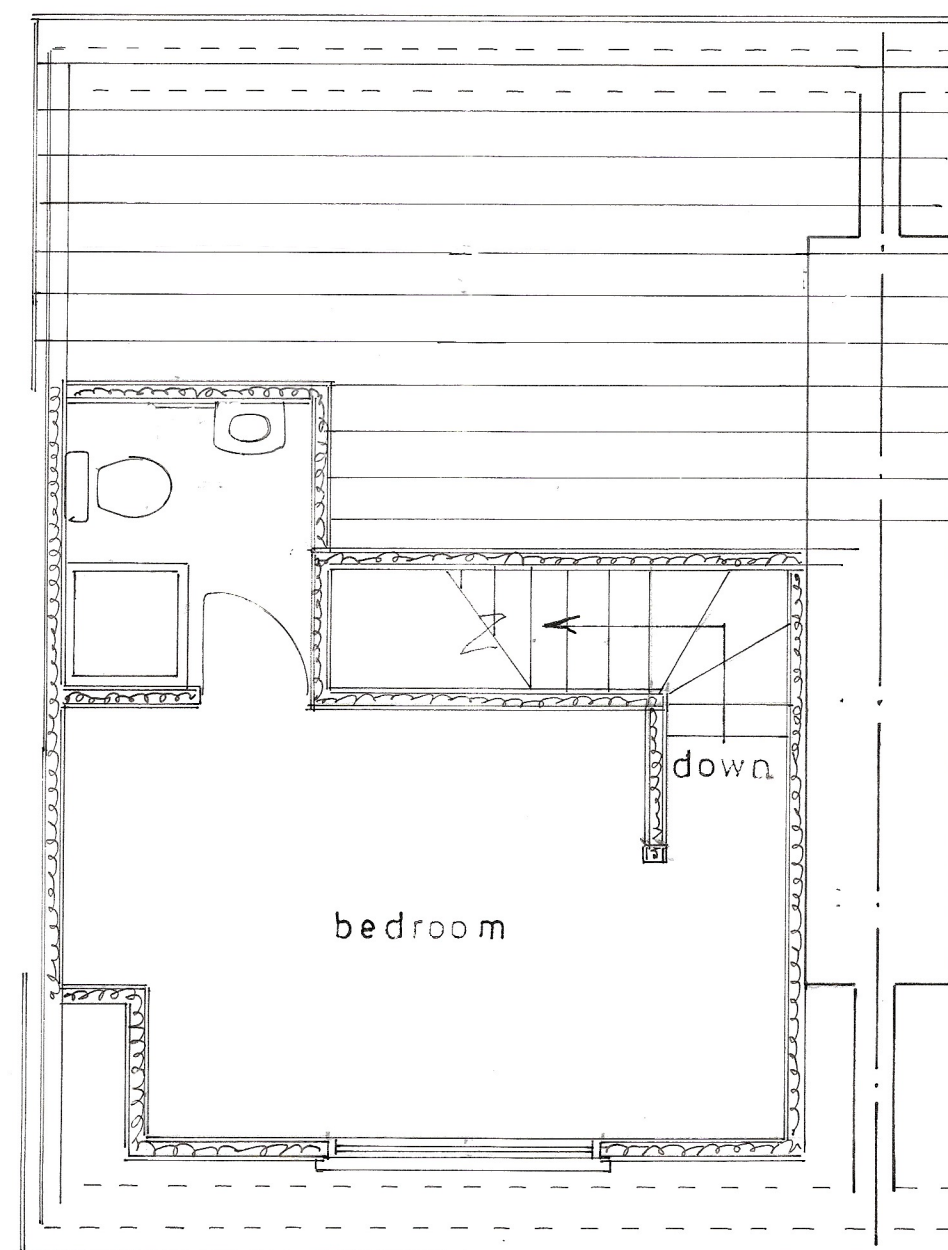

2nd floor plan  
1 : 50

Proposed

PROPOSED LOFT CONVERSION TO FORM NEW 2ND FLOOR WITH DORMER PROJECTION  
AT 25, KINGSMEAD, FELPHAM FOR MR. & MRS. J. BOYLE

sheet 2 of 3

Bryan Butcher  
Rainbow Cottage  
Nyetimber Lane  
Bognor Regis PO21 3JX  
01243 266871  
07973 233442  
bryan.butcher@btinternet.com  
www.bryanbutcher.com