


NOTES


ROOF - Plain tiles to main pitched roof, polycarbonate roof to lean to addition.
WALLS - Face brickwork to main building, stained timber close boarding finish to lean to addition.

WINDOWS - White framed PVC double glazed units.


DOORS - Timber ledged and braced doors.

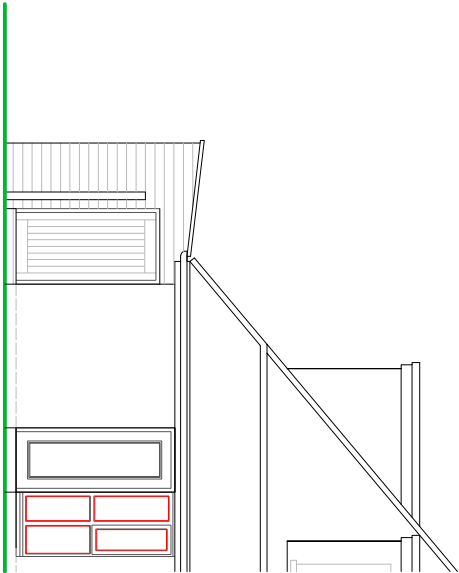

FRONT ELEVATION

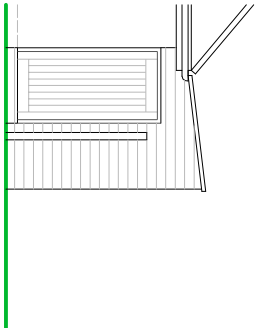


REAR ELEVATION

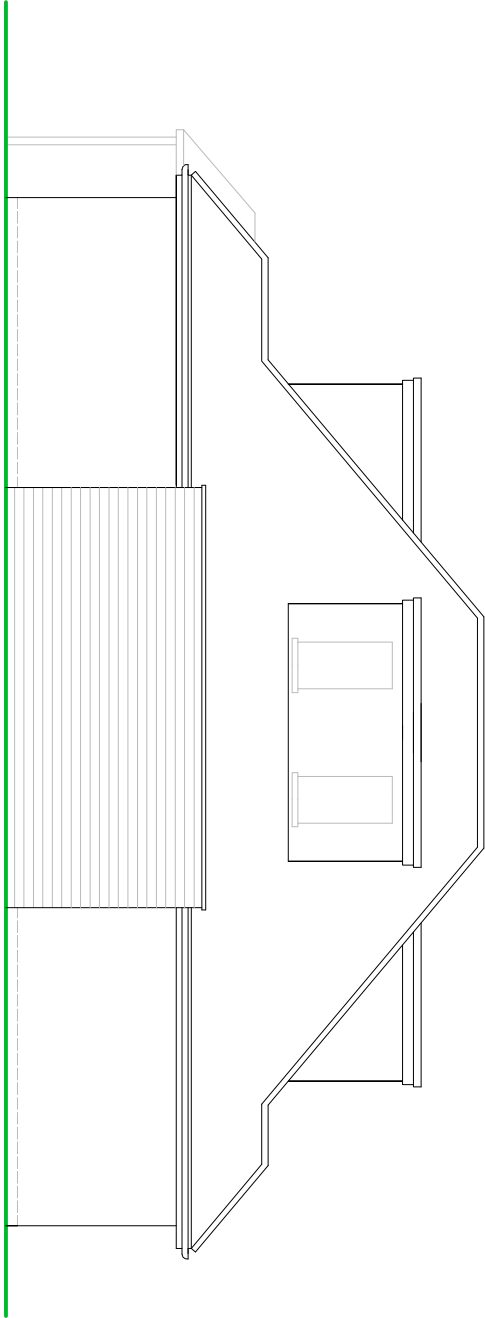

SIDE ELEVATION

SCALE

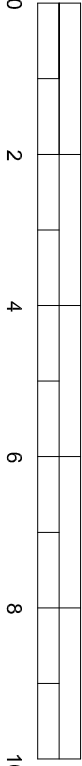

METRES

EXISTING ELEVATIONS

SUSSEX BUILDING CONSULTANCY LIMITED

OAKLAND COURT, ADMIRALTY ROAD,
FELPHAM,
BOGNOR REGIS, WEST SUSSEX.

SCALE - 1/100 REV - DATE - 16/10/2019

partner

LABC

3 NORTHCHOTE ROAD
BOGNOR REGIS
PO21 3LZ
TEL - (01243) 861379