



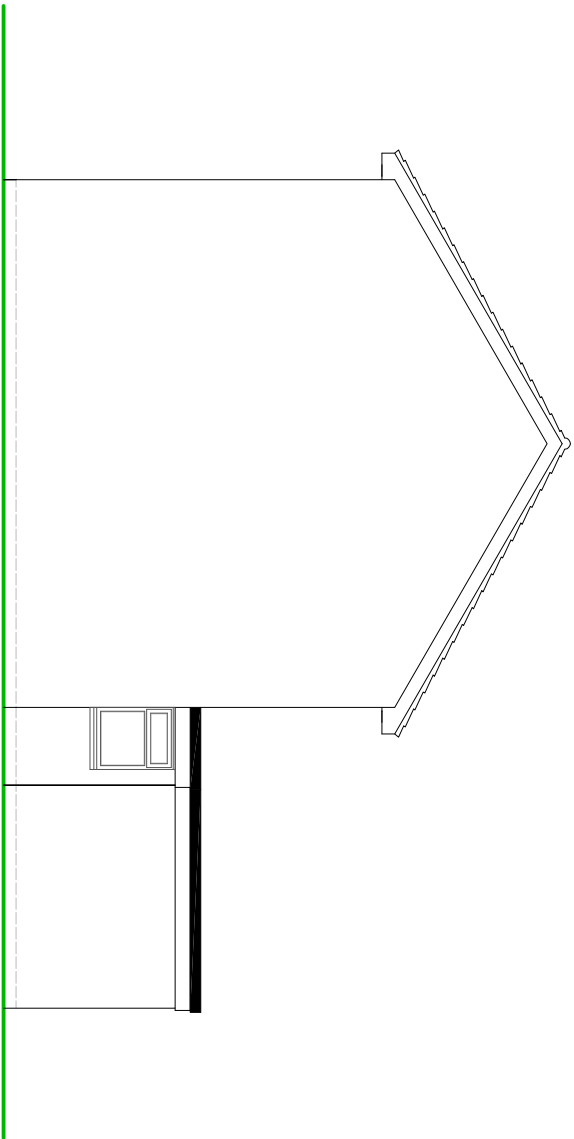


SIDE ELEVATION

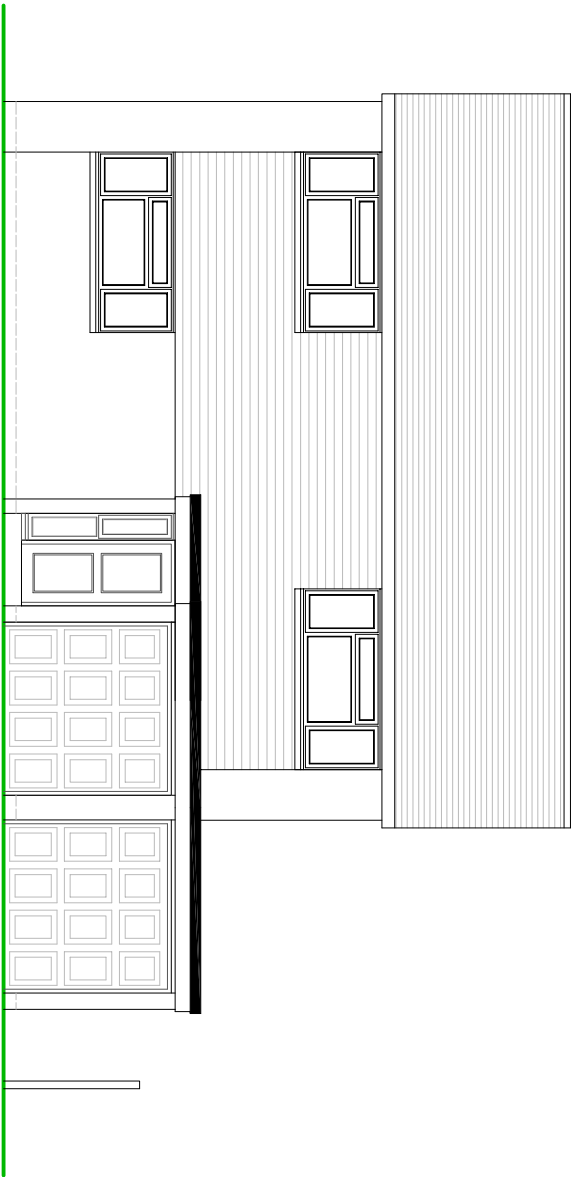


FRONT ELEVATION

NOTES

- ROOF - Plain clay tiles to pitched roof.
- WALLS - Mixture of painted render and face brickwork with stained timber weatherboarding to front gable.
- WINDOWS/DOORS - White framed PVC double glazed units.

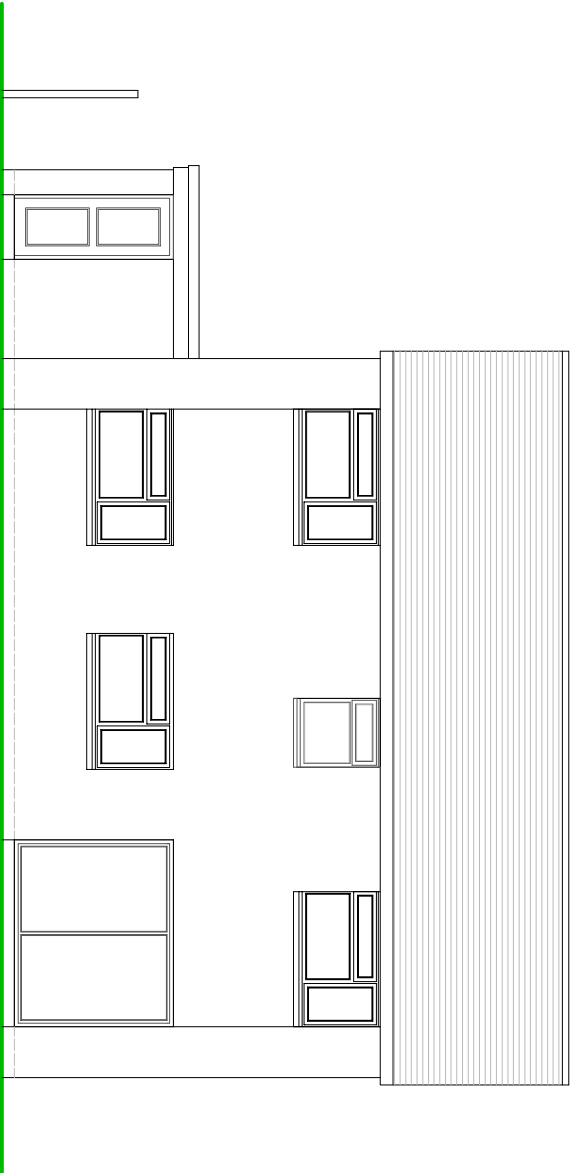

REAR ELEVATION

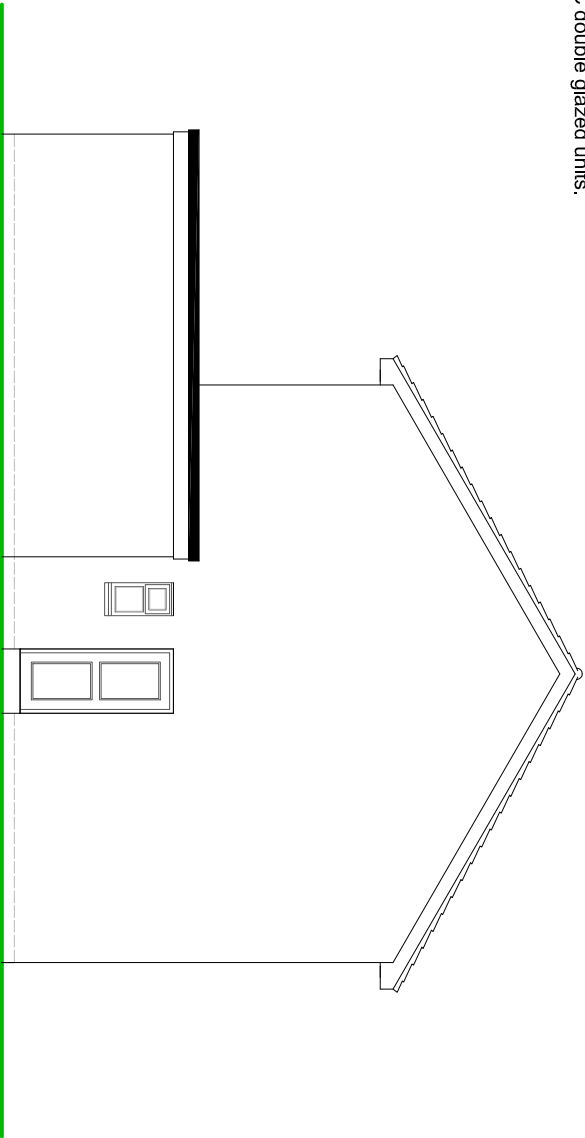

SIDE ELEVATION



EXISTING ELEVATIONS

Scale 1:100 on A3

SUSSEX BUILDING CONSULTANCY LIMITED

11 CHAUCER WAY, MIDDLETON ON SEA,
BOGNOR REGIS, WEST SUSSEX.

SCALE - 1/100 REV - DATE - 02/09/2021

LABC
Partner
3 NORTHGATE ROAD
BOGNOR REGIS
PO21 1LZ
TEL - (01243) 861379