



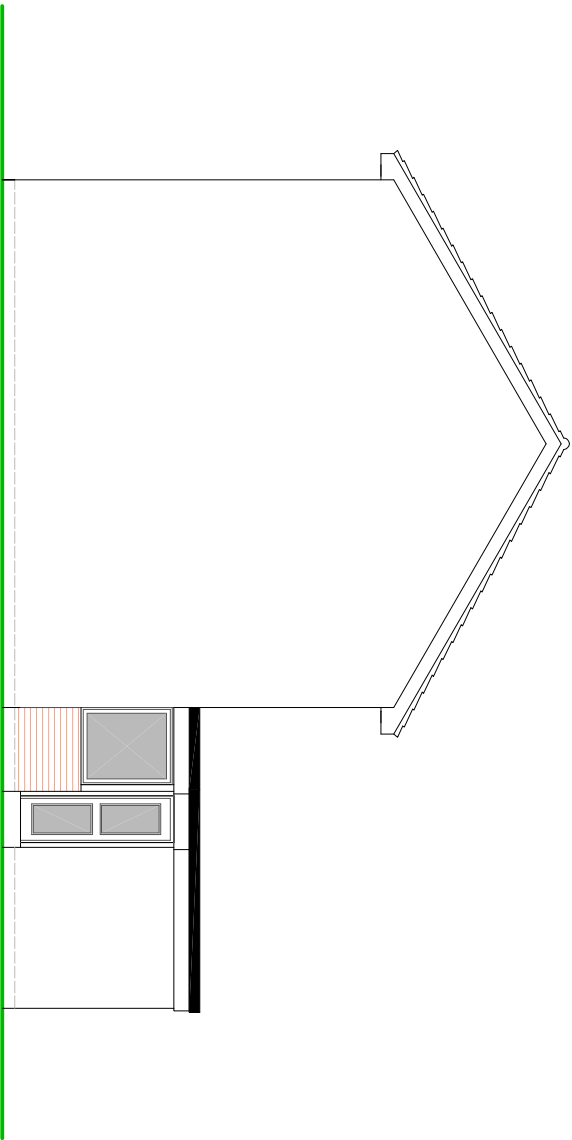

SIDE ELEVATION

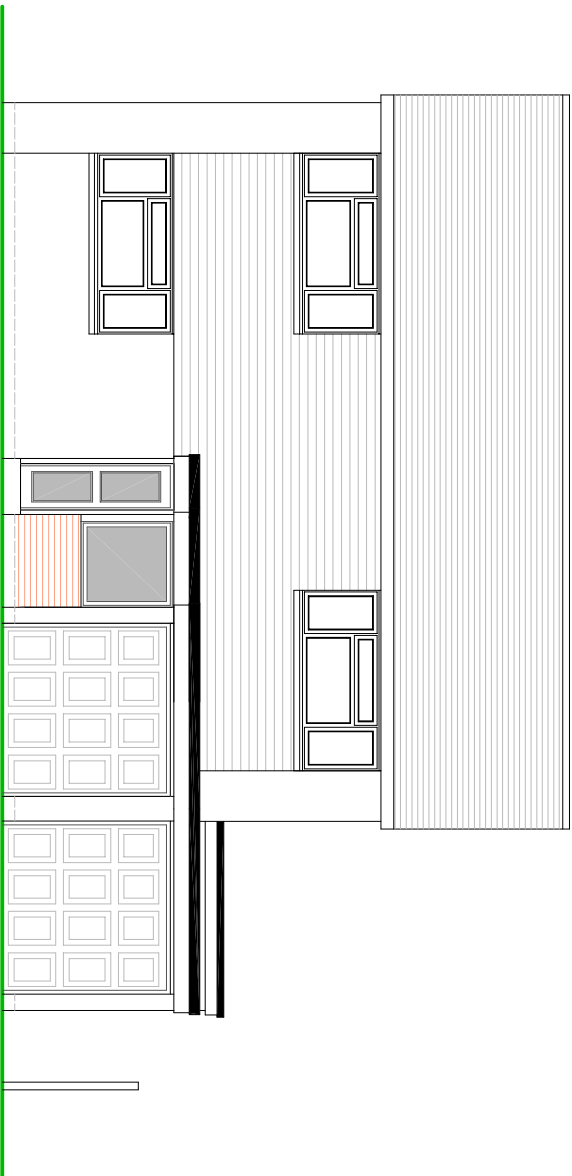


FRONT ELEVATION

NOTES


ROOF - GRP covering to flat roof.

WALLS - Face brickwork to match existing.

WINDOWS/DOORS - White framed PVC double glazed units.

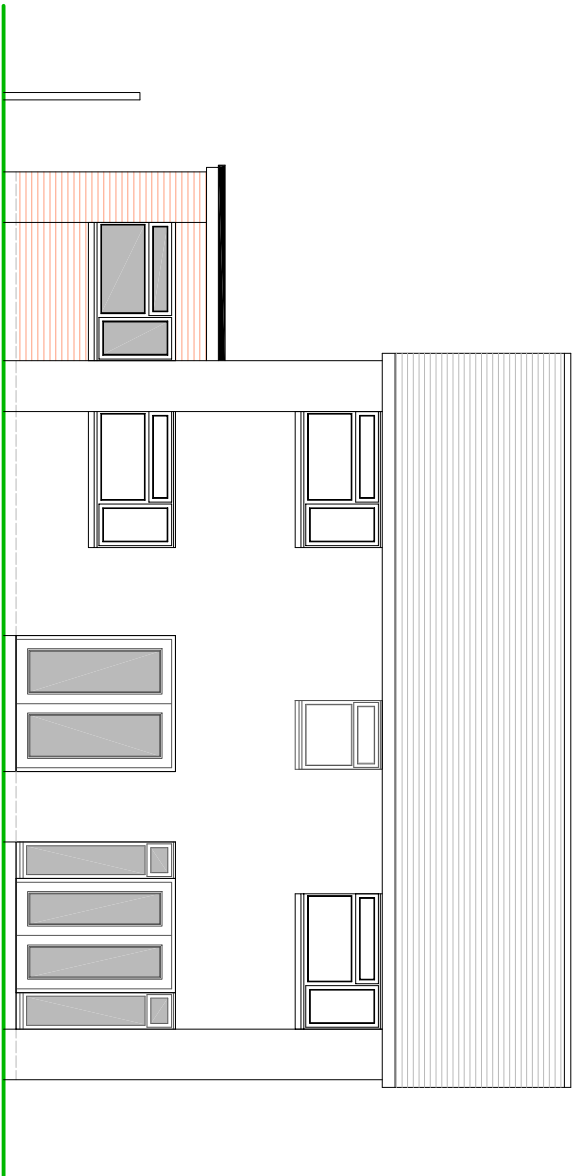

REAR ELEVATION

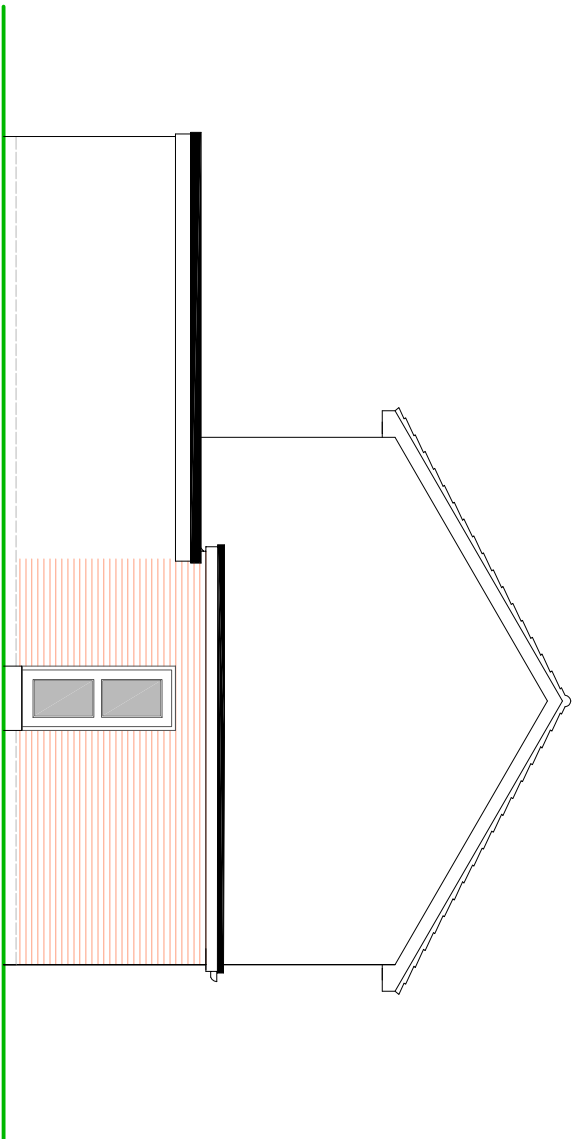

SIDE ELEVATION



PROPOSED ELEVATIONS

Scale 1:100 on A3

SUSSEX BUILDING CONSULTANCY LIMITED

11 CHAUCER WAY, MIDDLETON ON SEA,
BOGNOR REGIS, WEST SUSSEX.

SCALE - 1/100 REV - A DATE - 25/10/2021

LABC
partner

3 NORTHGATE ROAD
BOGNOR REGIS
PO21 9LZ
TEL - (01243) 861379