
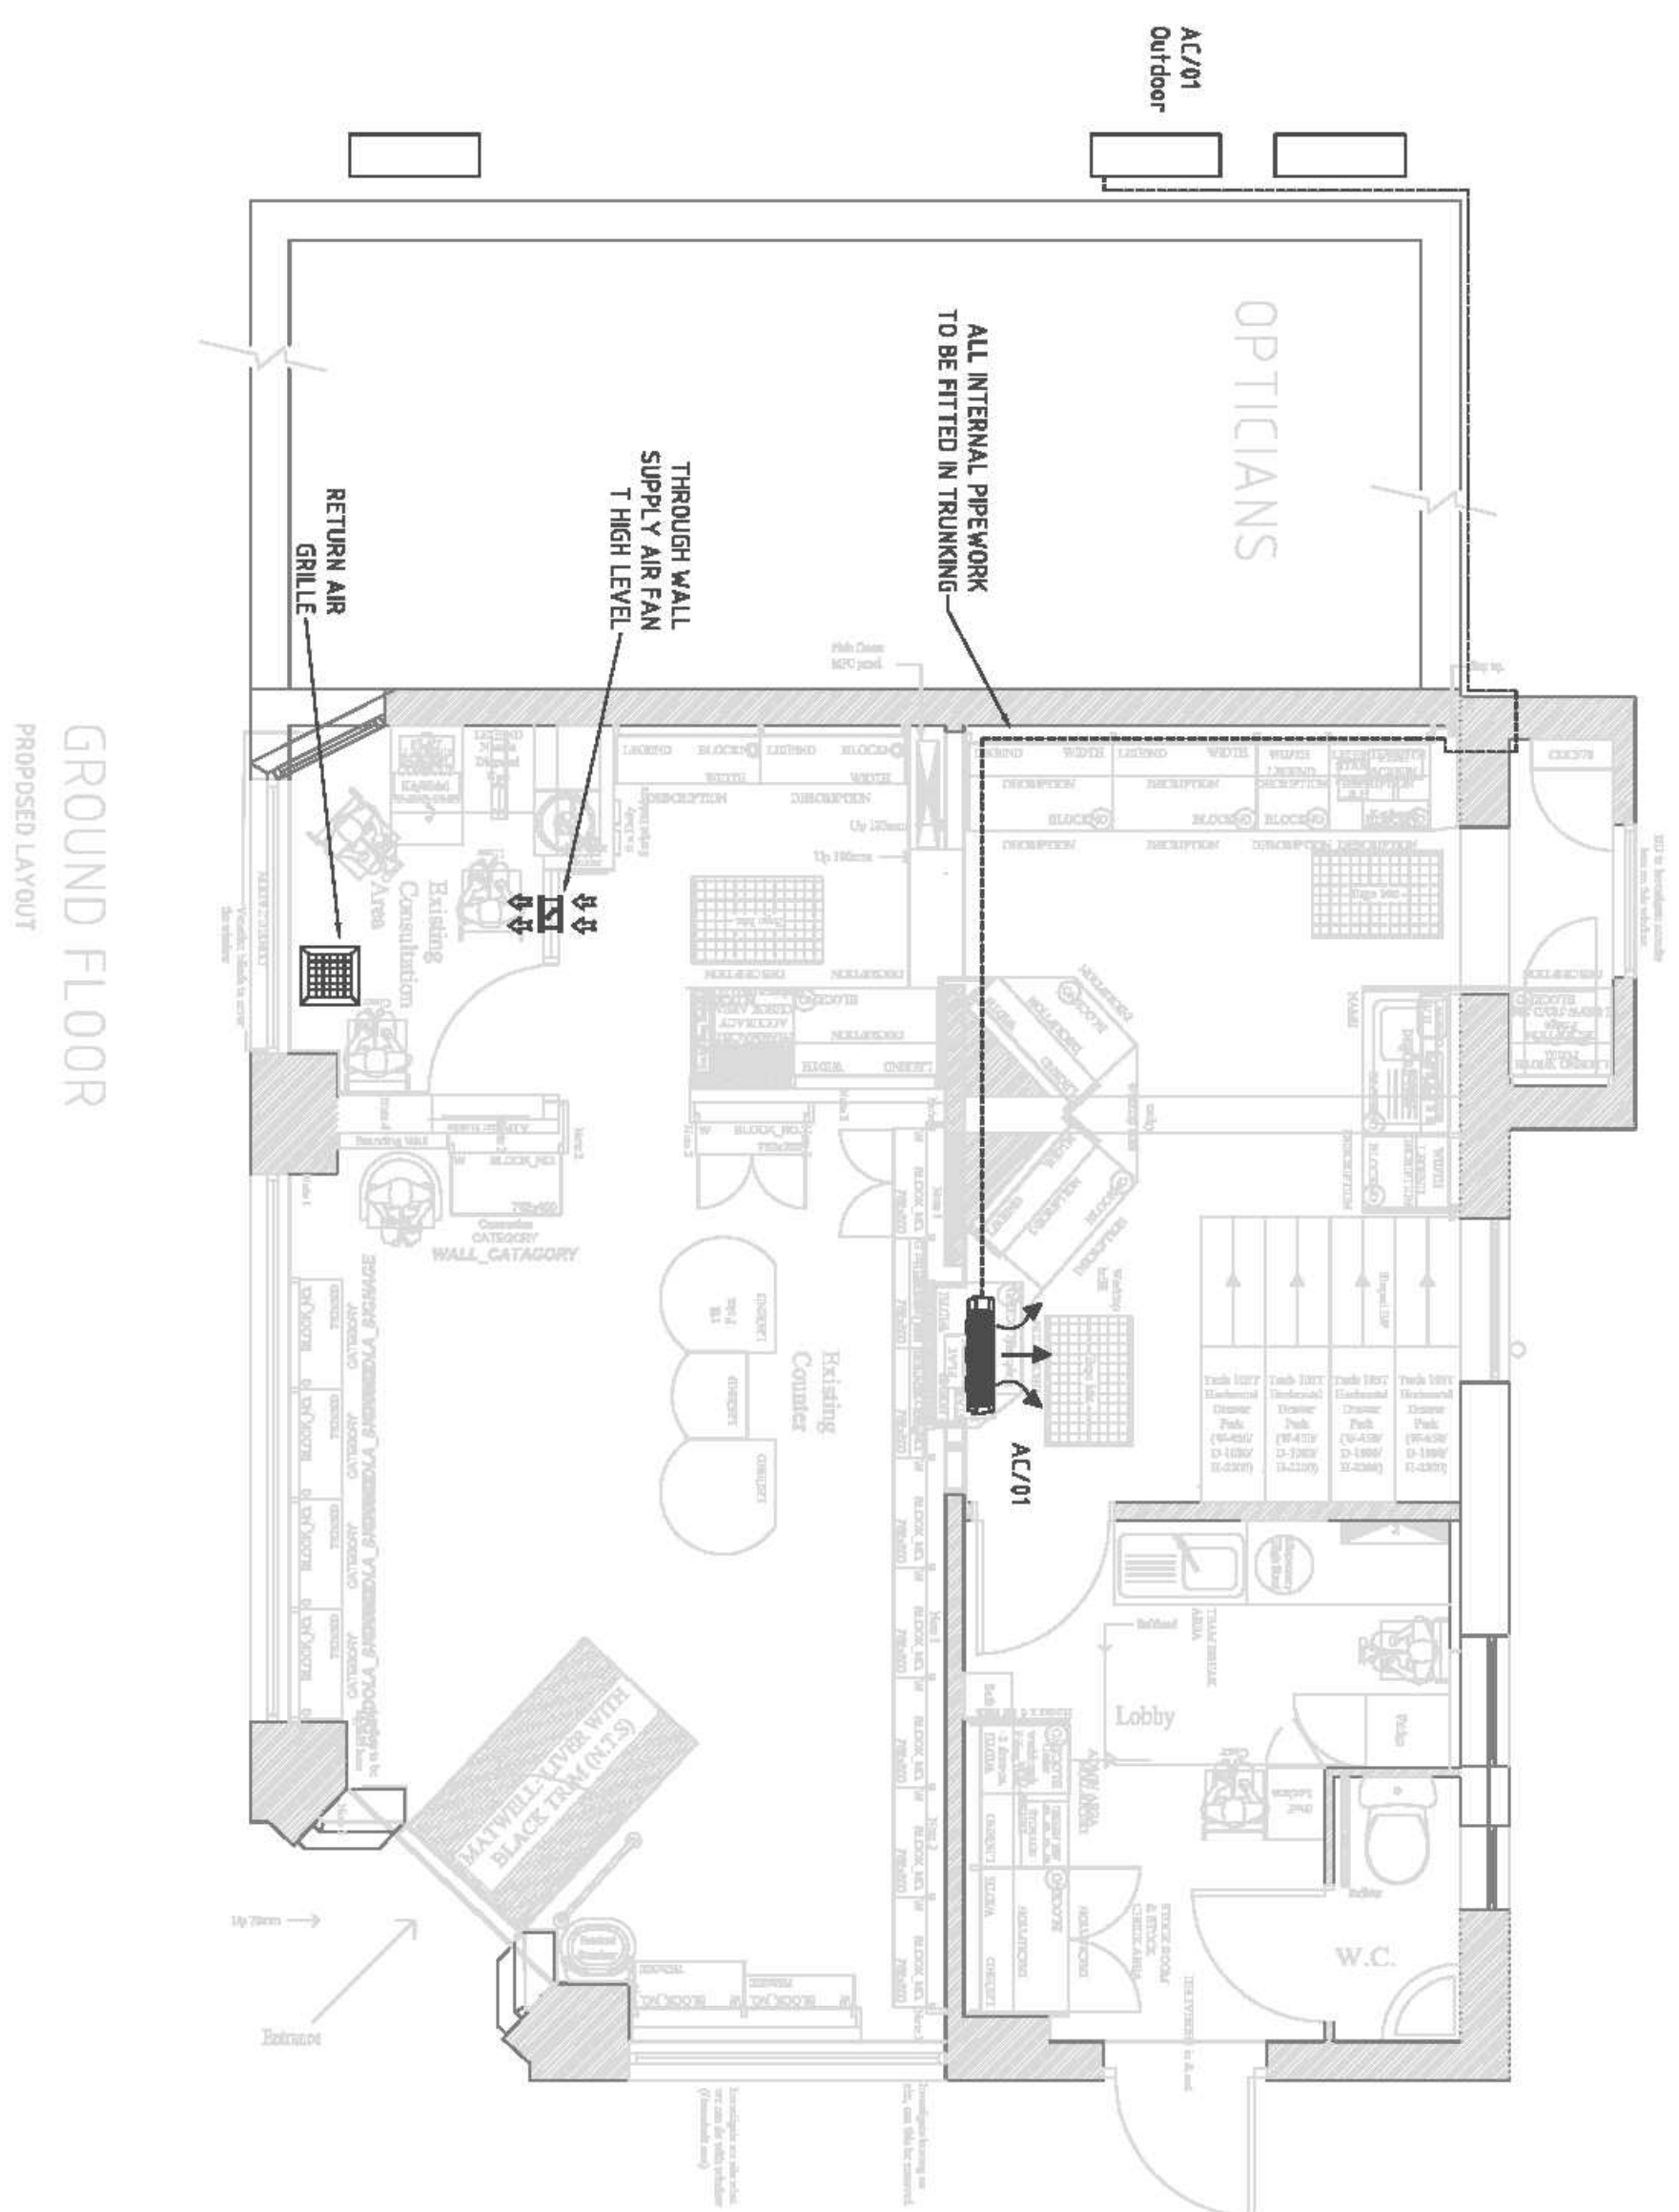


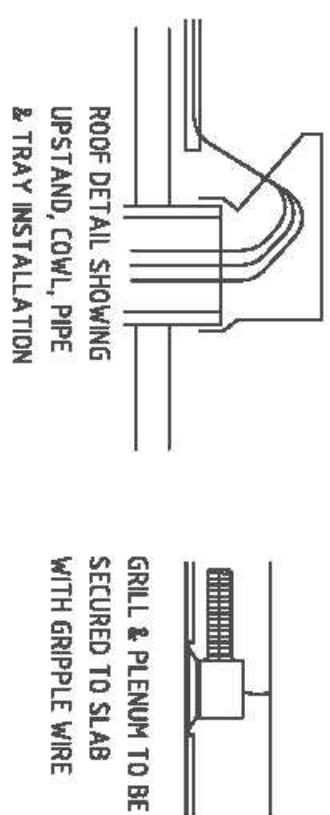

Ref	Location	Manufacturer	Indoor Model	Outdoor Model	Type	Duty	Pipe Size	Cip Capacity	Heating	Power Supply (V-ph-Hz)	Annual Power Consumption	Sound Power Level dBA	Sound Pressure Level dBA
AC/01	DISPENSERY	TOSHIBA	SPS50RT-E @ 22KG 298h x 99Bw x 208d	SPS52AT-E @ 55KG 550h x 780w x 290d	WALL MOUNT	5.0kW	1/2-1/4	5.44 kw	4.69 kW	220/240-1-50	695 kw/h	63 cooling/64 heating	46 cooling/47 heating

[illegible]

		MECHANICAL AND ELECTRICAL SERVICES BUILDING MAINTENANCE	
9-11 Monmouth Street Bridgwater Somerset TA6 5EQ		Tel:- 0870 8306443 Fax:- 01278 444718 office@total-environmental-network.co.uk	
 CE C E R A T E GREEN MODIFIED TO BE REINFORCED		WOODEN TO CEILING & BRITISH ENVIRONMENTAL MARKING	
		Registered in England N° 28 9970	
			
			