



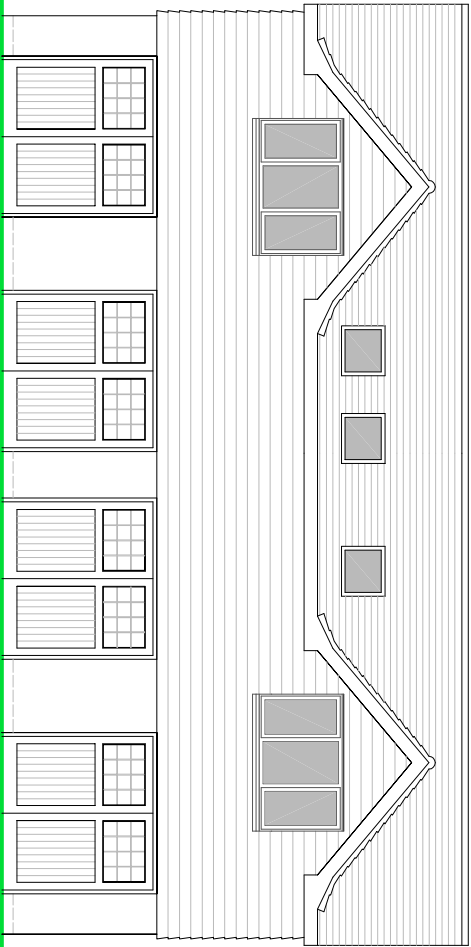

FRONT ELEVATION

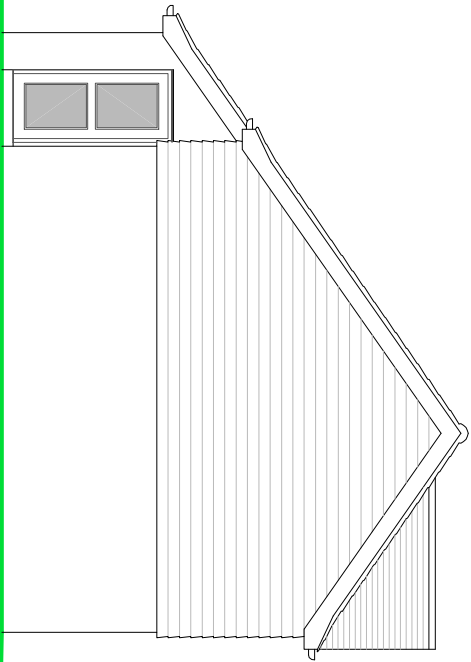


SIDE ELEVATION

NOTES

ROOF - 'Marley Rivendle' slate roofing tiles to pitched roof to client choice and planning approval.


WALLS - 'Face brickwork to lower elevations and light coloured, cement based 'New England' style boarding (such as Eternit Cedral) to upper elevations.

WINDOWS/DOORS - Charcoal framed powder coated aluminium double glazed units.

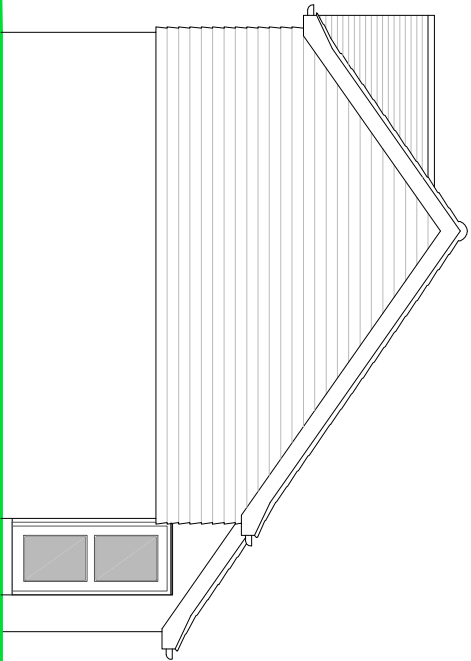


SIDE ELEVATION

NOTE - Rear facing roof lights will be fitted with obscure glass and fixed shut.

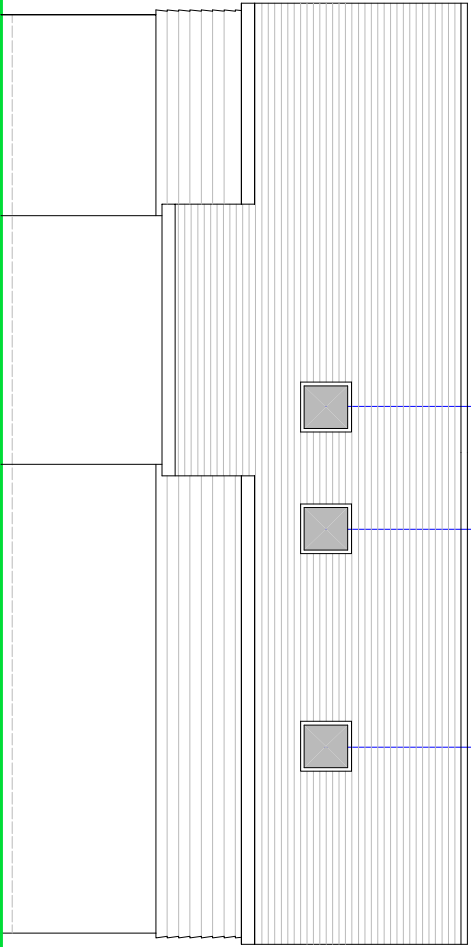

REAR ELEVATION

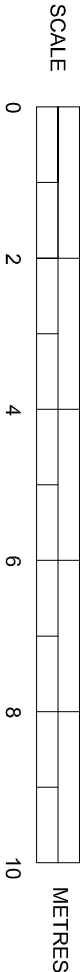

PROPOSED ELEVATIONS

SUSSEX BUILDING CONSULTANCY LIMITED

ABERGAIL, CLYDE ROAD, FELPHAM,
BOGNOR REGIS, WEST SUSSEX.

SCALE - 1/100 REV - B DATE - 25/11/2020



LABC

partner

3 NORTHGATE ROAD
BOGNOR REGIS
PO21 1LE
TEL - (01243) 861379