



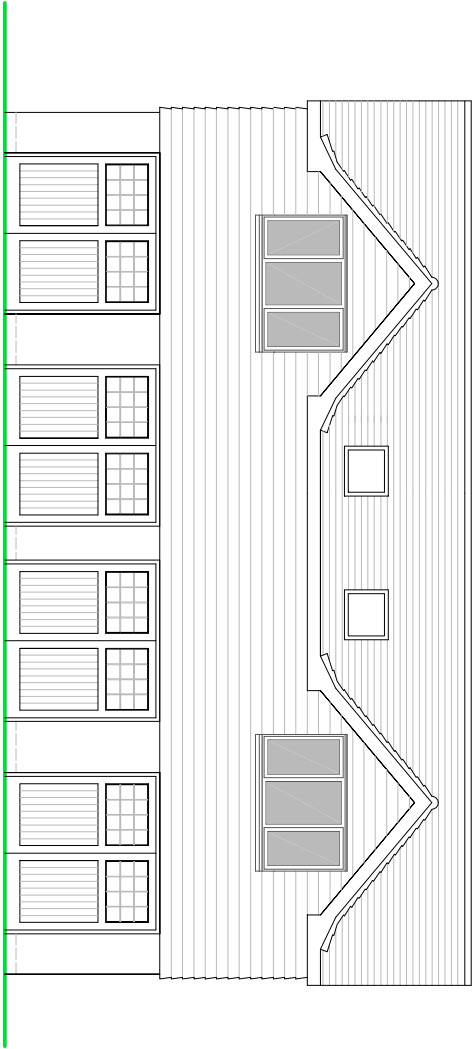

FRONT ELEVATION

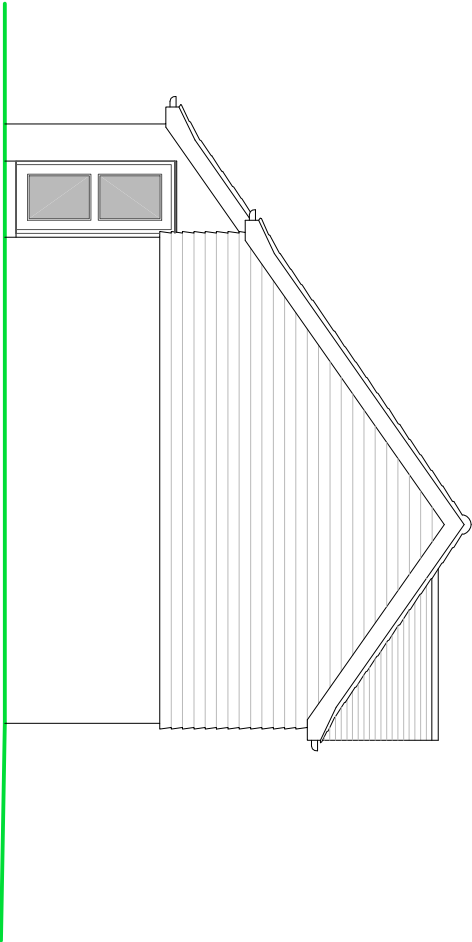

SIDE ELEVATION


NOTES

ROOF - Marley Rivendle' slate roofing tiles to pitched roof to client choice and planning approval.


WALLS - Face brickwork to lower elevations and light coloured, cement based 'New England' style boarding (such as Eternit' Cedral) to upper elevations.

WINDOWS/DOORS - Charcoal framed powder coated aluminium double glazed units.


NOTE - Rear facing roof lights will be fitted with obscure glass and fixed shut.

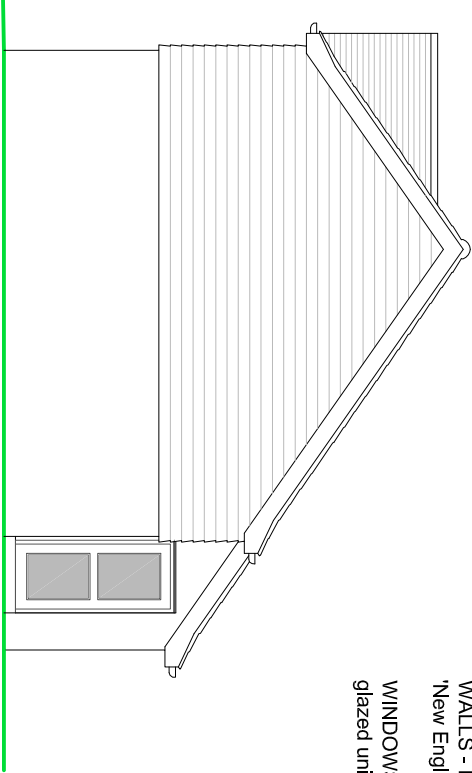

SIDE ELEVATION

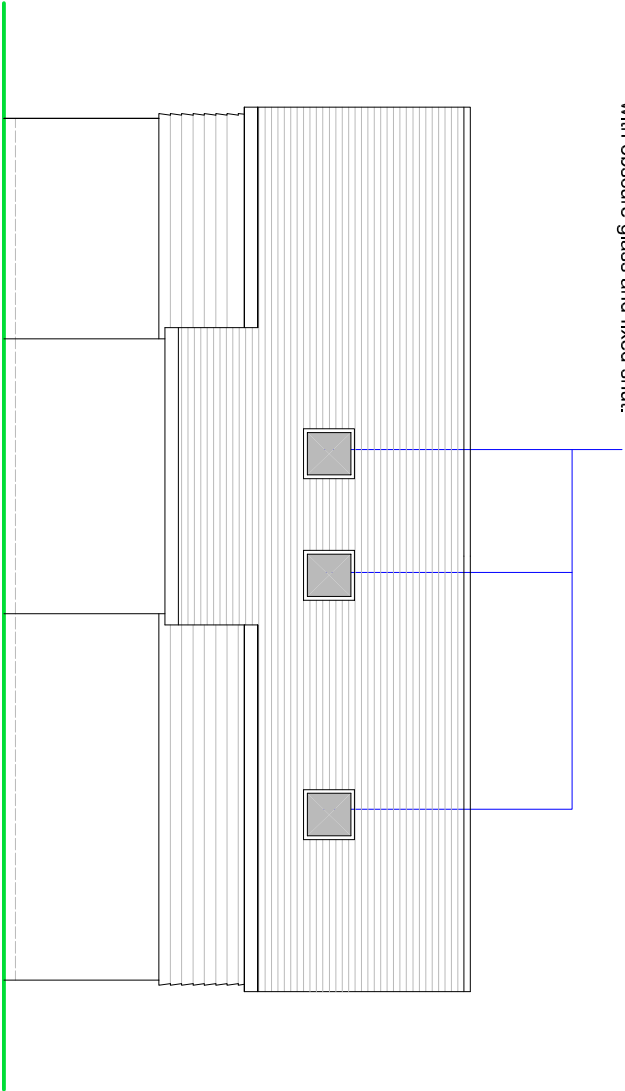

REAR ELEVATION

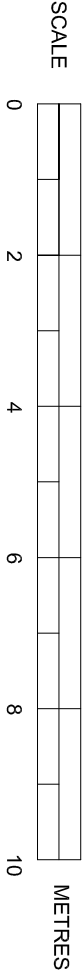

PROPOSED ELEVATIONS

SUSSEX BUILDING CONSULTANCY LIMITED

ABERGAIL, CLYDE ROAD, FELPHAM,
BOGNOR REGIS, WEST SUSSEX.

SCALE - 1/100 REV - C DATE - 17/01/2021

LABC
PARTNERSHIP
3 NORTHGATE ROAD
BOGNOR REGIS
PO21 6LZ
TEL - (01243) 861379