
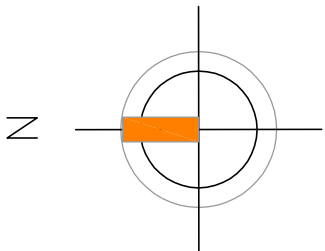
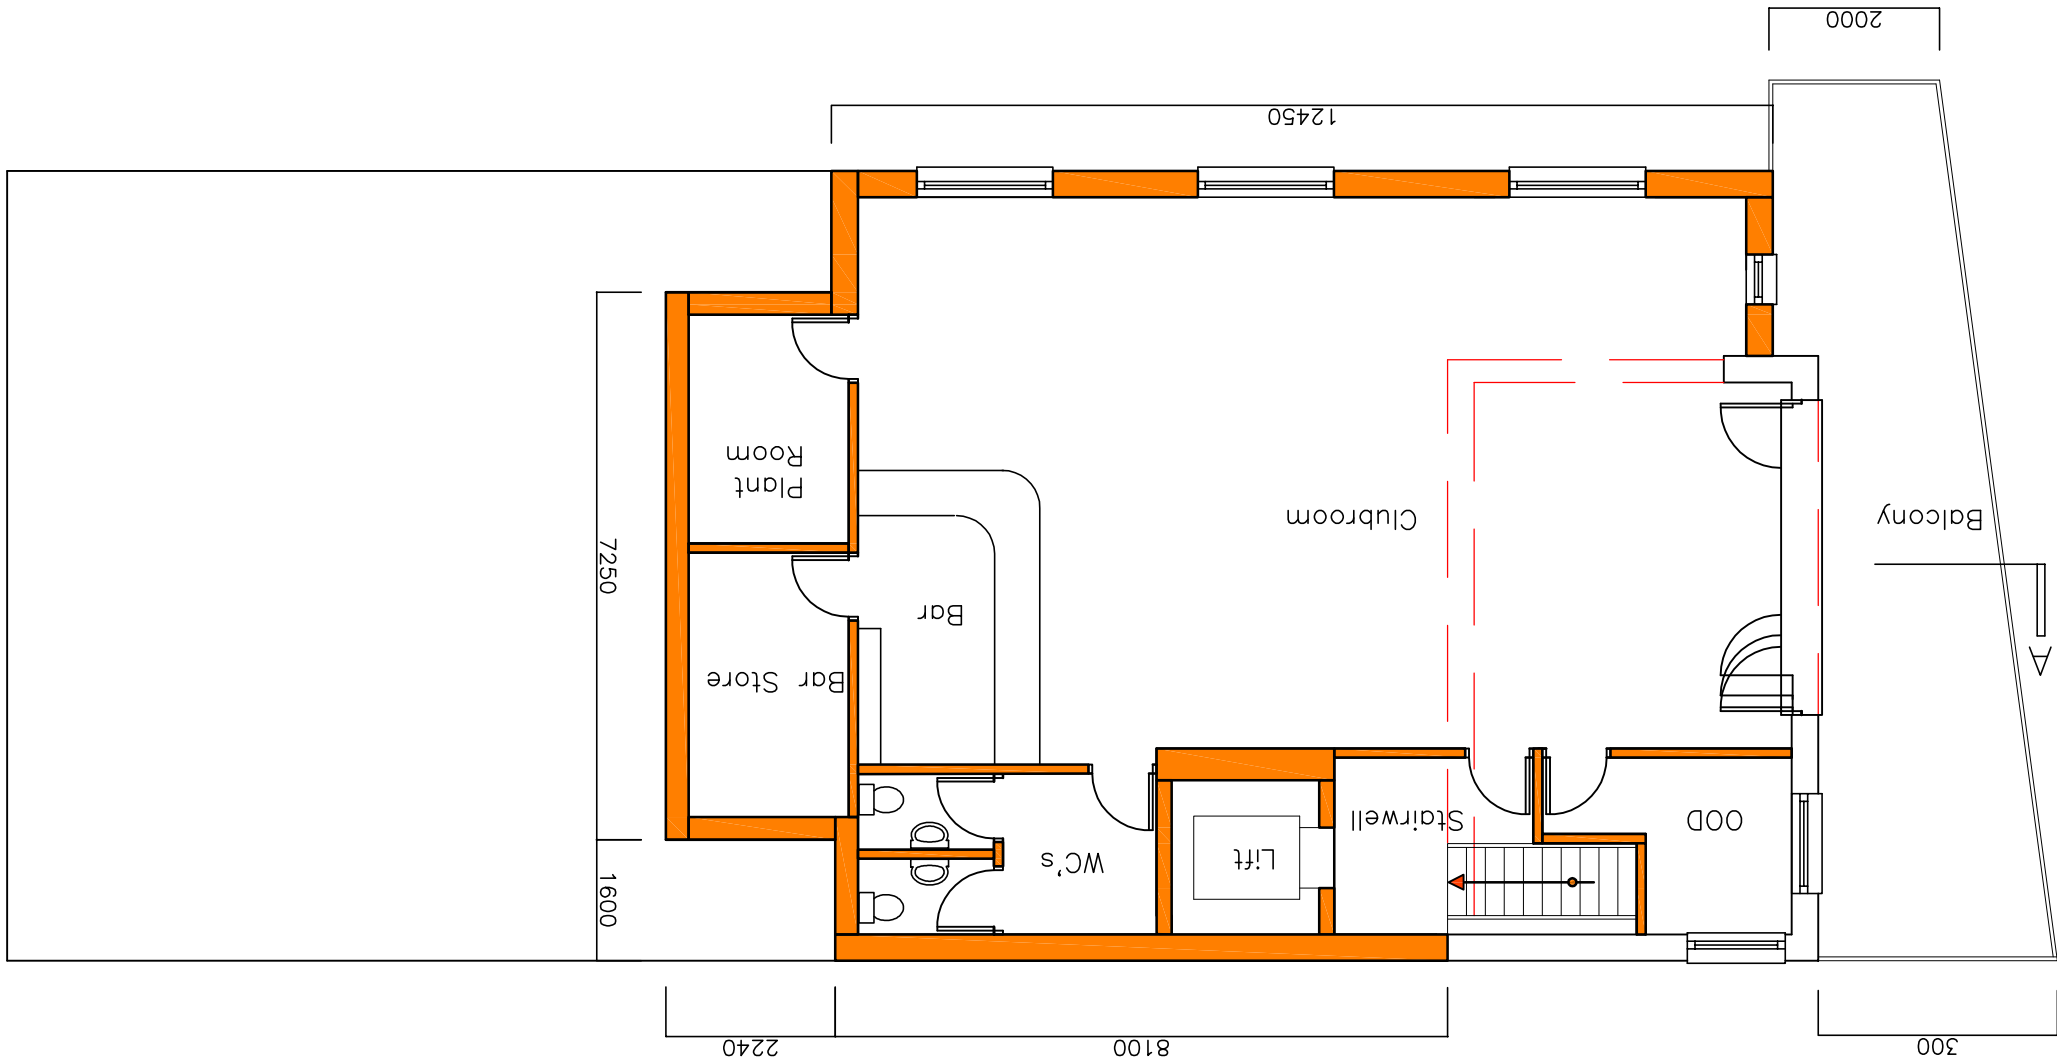



PROPOSED FIRST FLOOR PLAN 1:100

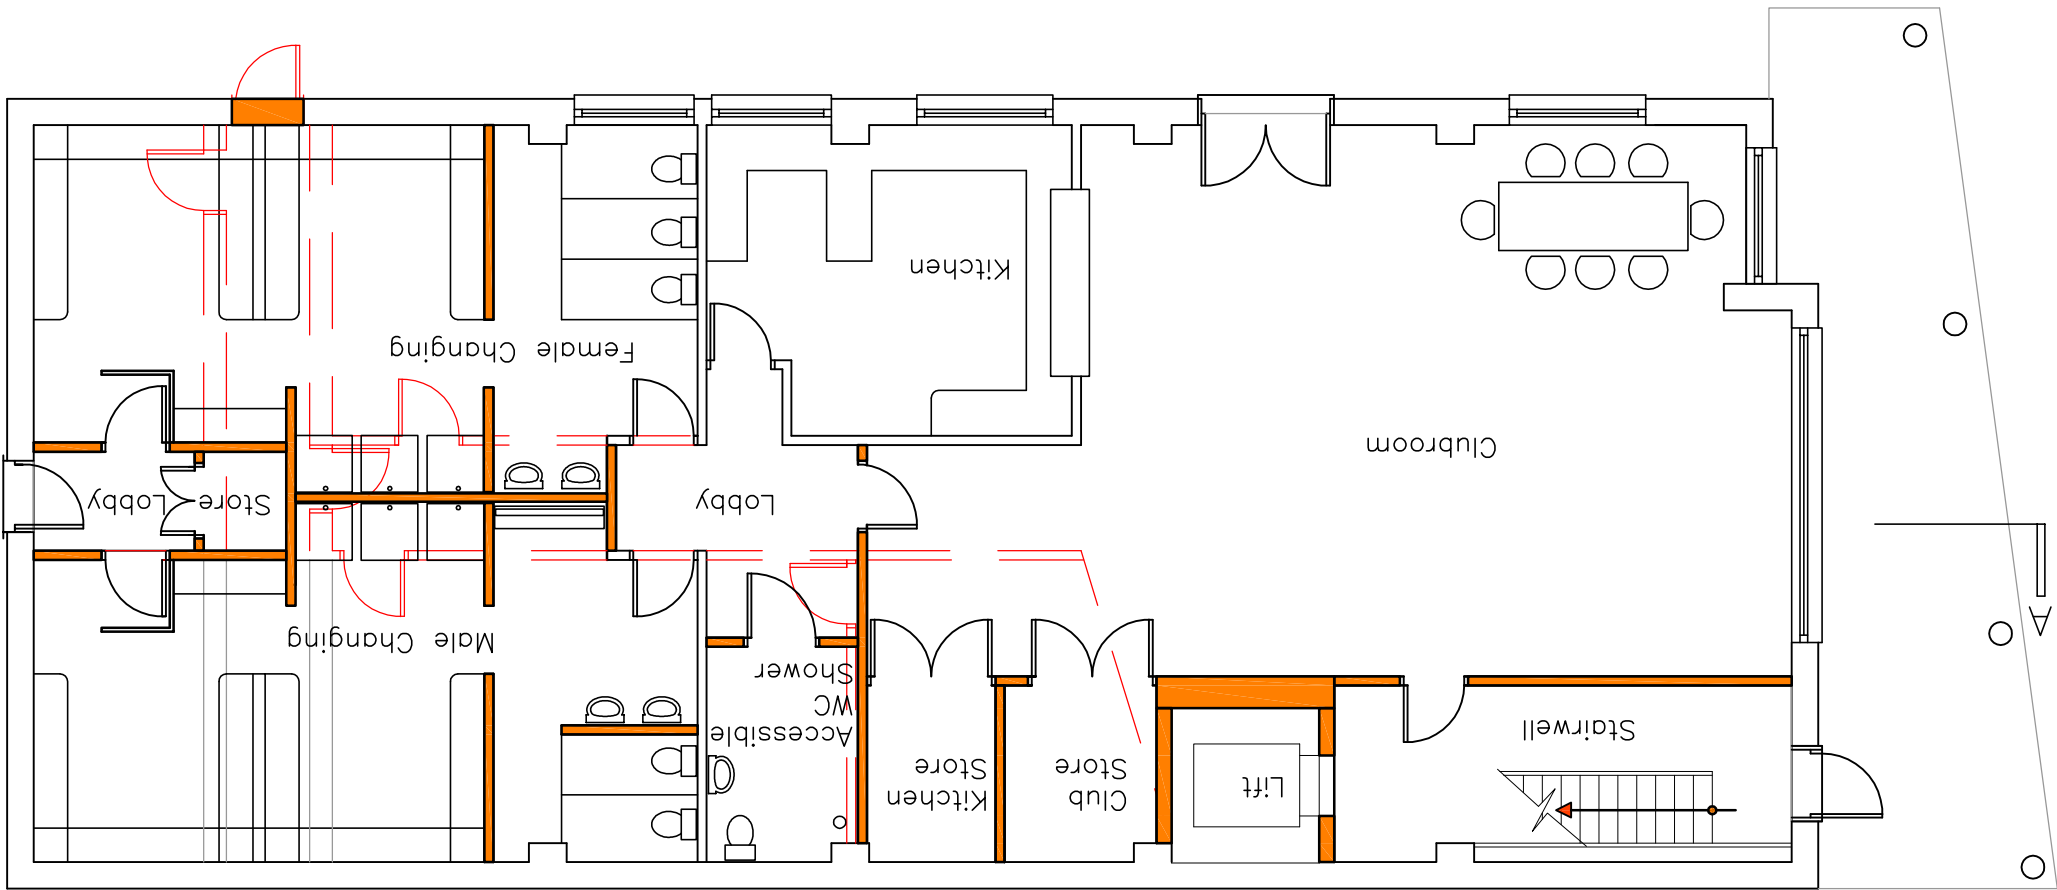



first floor flat roof

lower level ground floor flat roof

