




FRONT

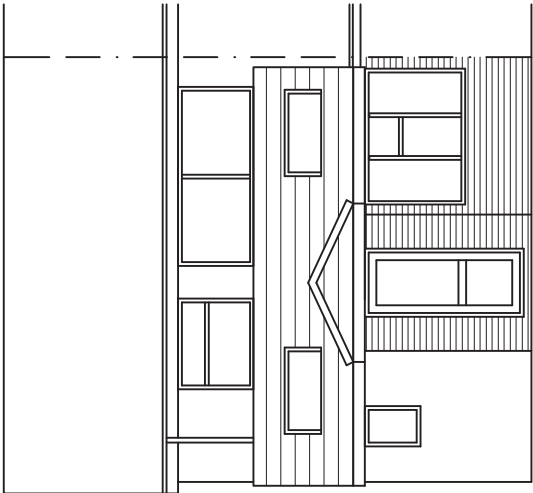

FLANK

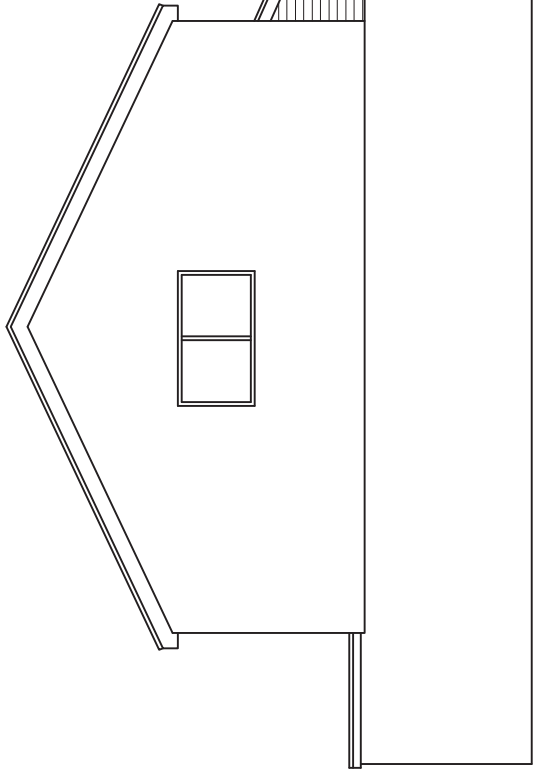

FLANK

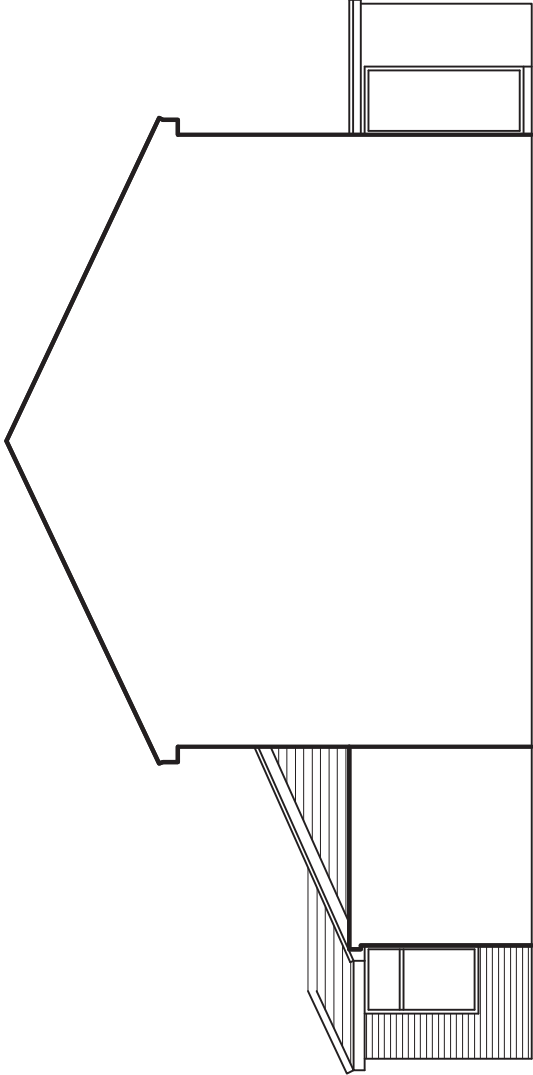

REVISIONS

- Notes**
1. These are computerised drawings for the purposes of obtaining planning & building regulations approvals & are based on certain overall measurements.
 2. Dimensions shown must not be relied upon and must be checked on site and verified prior to commencement of work.
 3. Where applicable this drawing is to be read in conjunction with other consultants' drawings & calculations.
 4. Do not scale from these drawings, except for planning purposes.
 5. Any work undertaken prior to Planning and Building Regulations Approval is done so entirely at the Client/Contractors own risk.
- T. Murney
- © 2007

© 2007

TIM MURRAY MBEng
BUILDING CONSULTANT

8 Shaw Close
Middleton - on - Sea
West Sussex, PO22 7TQ
Tel: 01243 586273


**The Association of
BUILDING ENGINEERS**

PROJECT DETAIL
28, ALFRISTON CLOSE, FELPHAM,
WEST SUSSEX, PO22 6QB

FRONT EXTENSION
FOR: MR & MRS L. MASON

DRAWING
PROPOSED ELEVATIONS
DATE: NOVEMBER 2011
DRAWN: T. Murray
DRAWING: 11/35/4