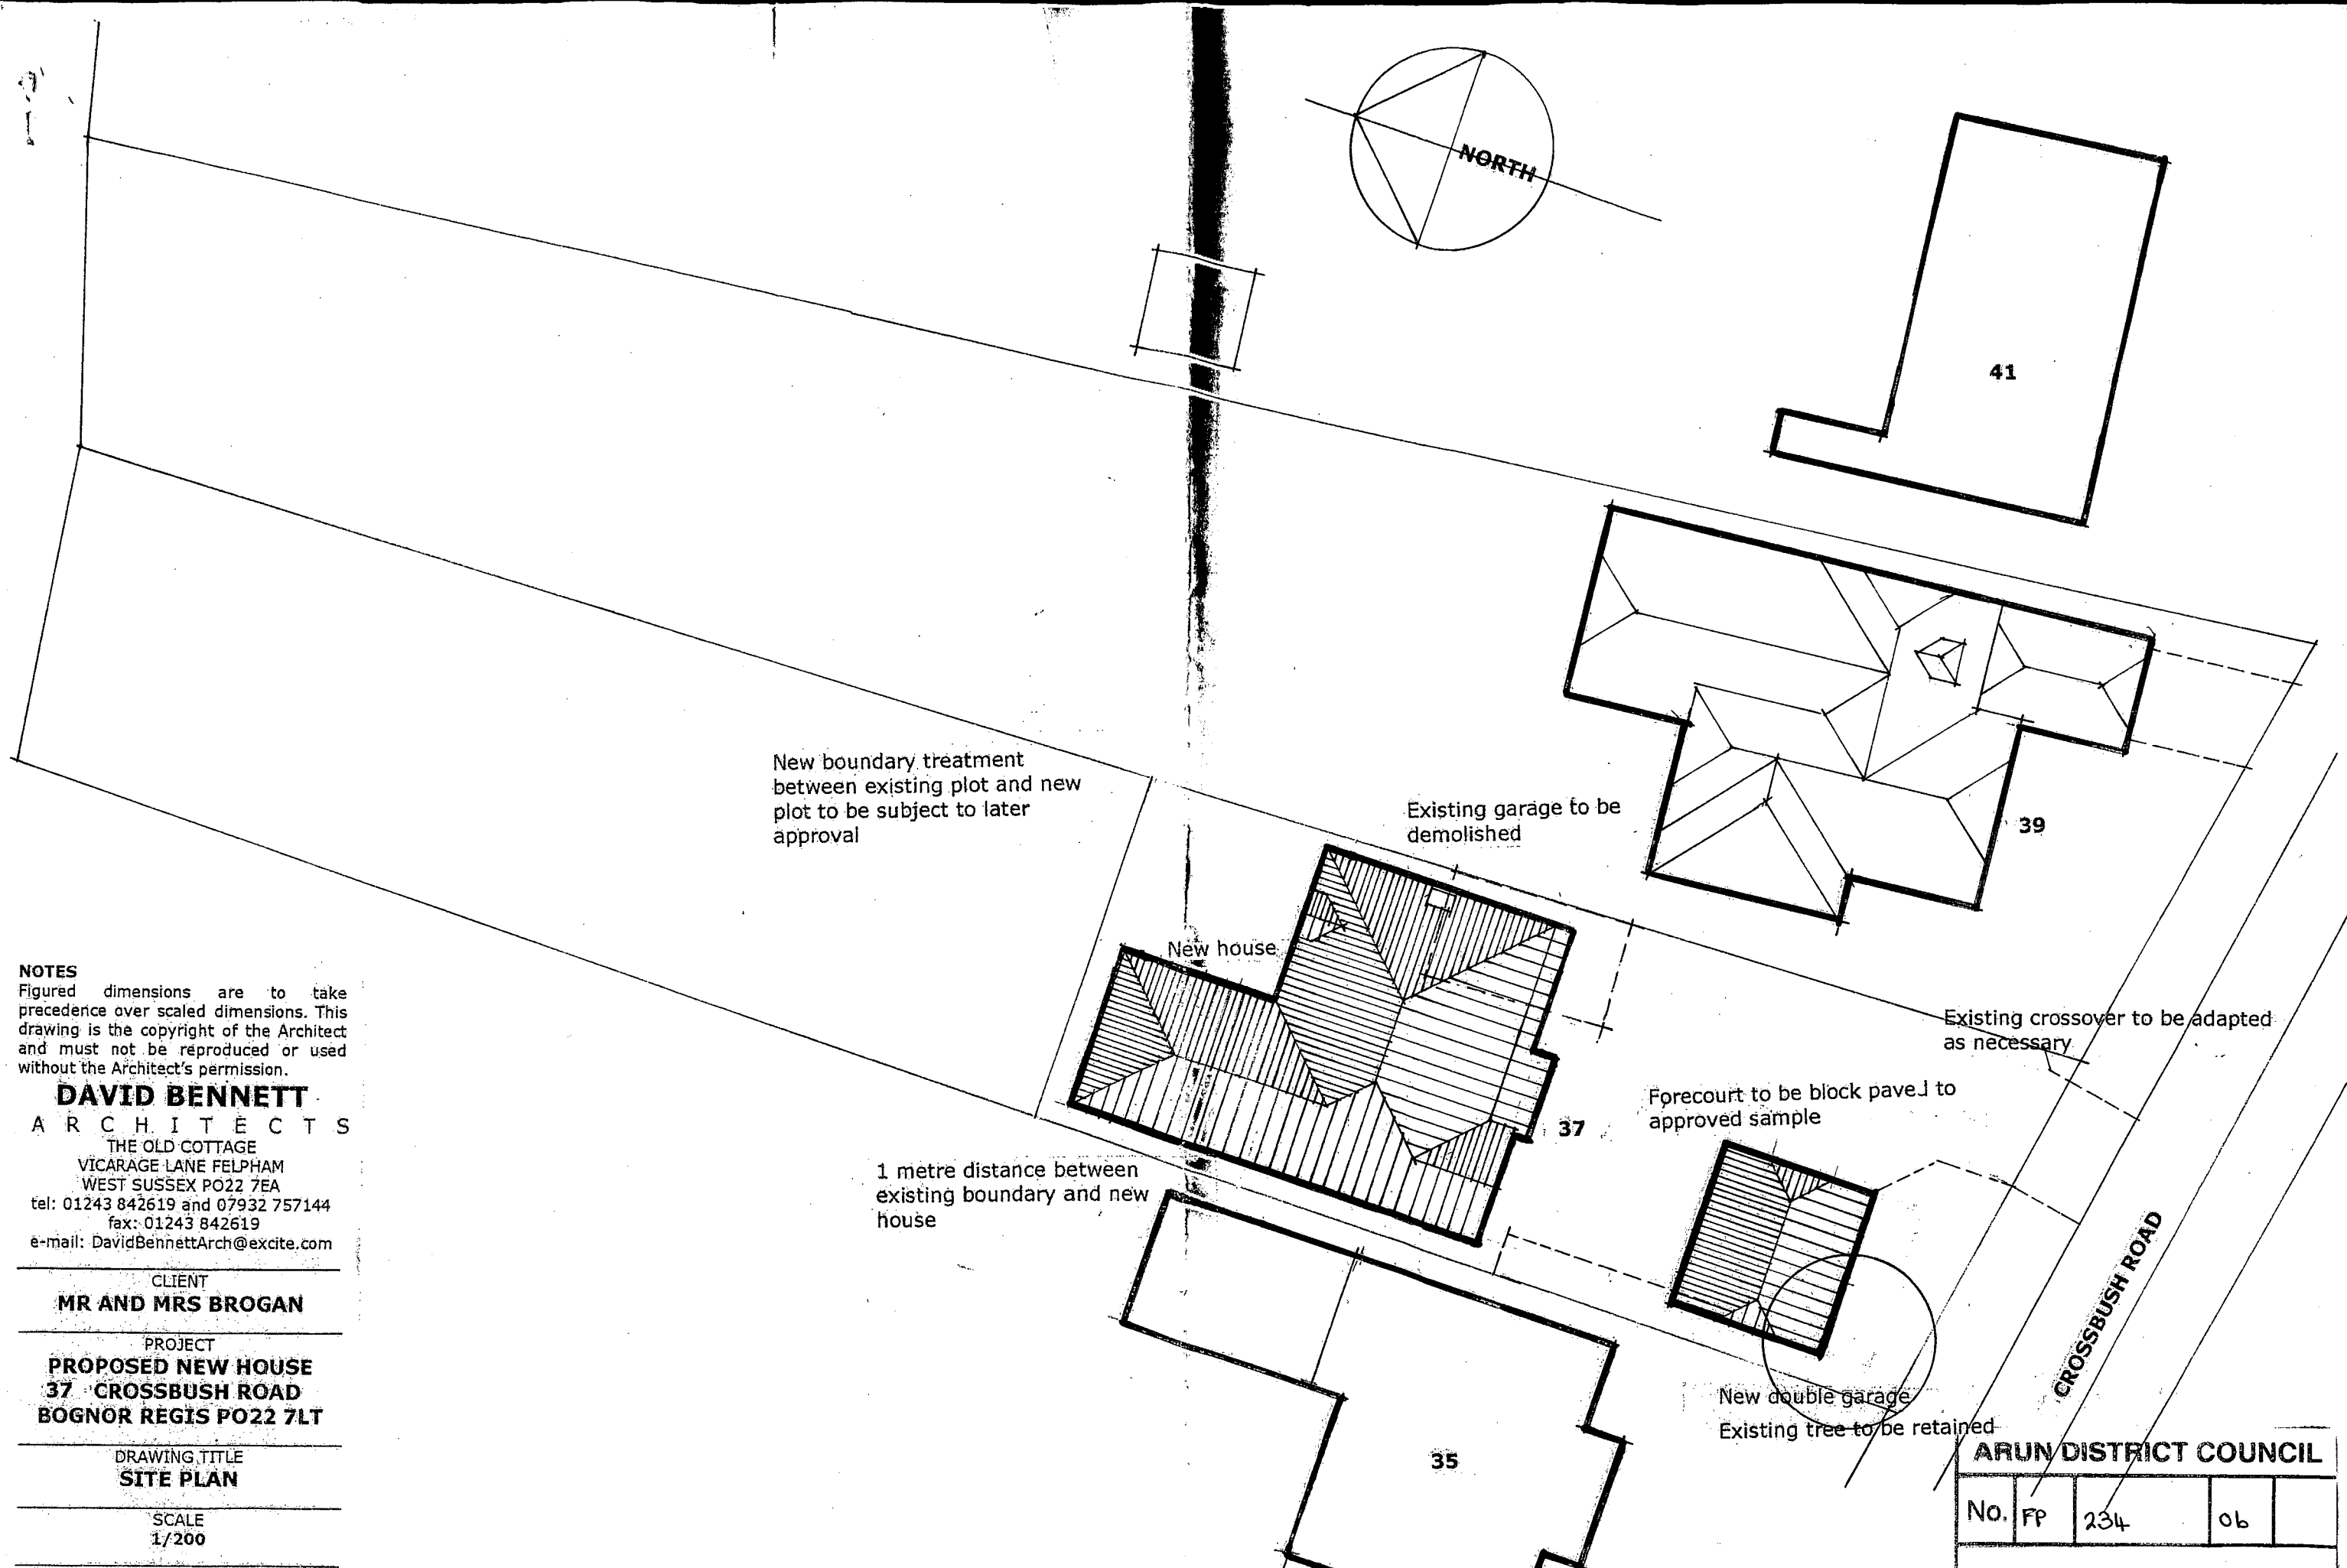


NOTES
Figured dimensions are to take precedence over scaled dimensions. This drawing is the copyright of the Architect and must not be reproduced or used without the Architect's permission.

DAVID BENNETT
A R C H I T E C T S
THE OLD COTTAGE
VICARAGE LANE FELPHAM
WEST SUSSEX PO22 7EA
tel: 01243 842619 and 07932 757144
fax: 01243 842619
e-mail: DavidBennettArch@excite.com

CLIENT
MR AND MRS BROGAN

PROJECT
PROPOSED NEW HOUSE
37 CROSSBUSH ROAD
BOGNOR REGIS PO22 7LT

DRAWING TITLE
SITE PLAN

SCALE
1/200

REFERENCE
10615/01

ISSUE

ARUN DISTRICT COUNCIL

No.	FP	234	06	
RECEIVED	20.10.06			

ARUN DISTRICT COUNCIL:FP/234/06/ 20/10/2006