


Location Plan
0m 5m 10m 15m 20m 25m
1:1250 Scale bar

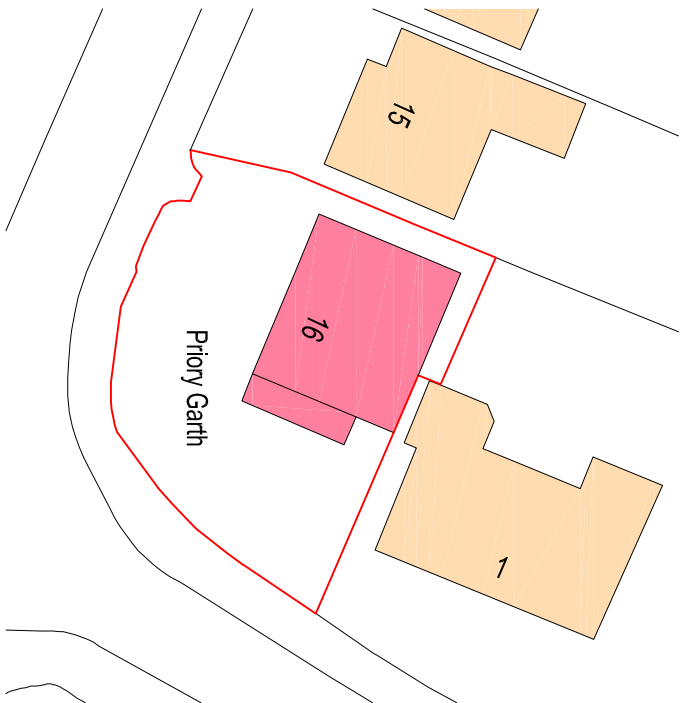

Site Plan
0m 5m 10m 15m 20m
1:500 Scale bar

General Notes:

Do not scale dimensions from this drawing, unless for Planning purposes.

The Contractor is responsible for checking all dimensions on site prior to commencement of the works.

This drawing is to be read in conjunction with the specification.

Brian Elstone Surveying Services Ltd Brian Elstone, MCIQB, IMAPS, FCABE Building Surveyor and Architectural Consultant CDM Consultant 4 Herne Court, Station Road, Rustington, West Sussex, BN16 3BQ Phone: 01903 784884, Mobile: 07710 593021, Email: brian@elstone.biz			Client: Mr & Mrs M Bingham, 16 Roundle Square, Project: Garage conversion and associated works. Drawing Title: Site plan & Location Plan			<table><tr><th>Revision</th><th>Date</th><th>Description</th></tr><tr><td>Scale:</td><td>Date:</td><td>Drawn By:</td></tr><tr><td>NOTED</td><td>18/10/2018</td><td>BE</td></tr><tr><td>Drawing Number:</td><td colspan="2">Revision:</td></tr><tr><td>1295/003</td><td colspan="2">-</td></tr></table>			Revision	Date	Description	Scale:	Date:	Drawn By:	NOTED	18/10/2018	BE	Drawing Number:	Revision:		1295/003	-	
Revision	Date	Description																					
Scale:	Date:	Drawn By:																					
NOTED	18/10/2018	BE																					
Drawing Number:	Revision:																						
1295/003	-																						