



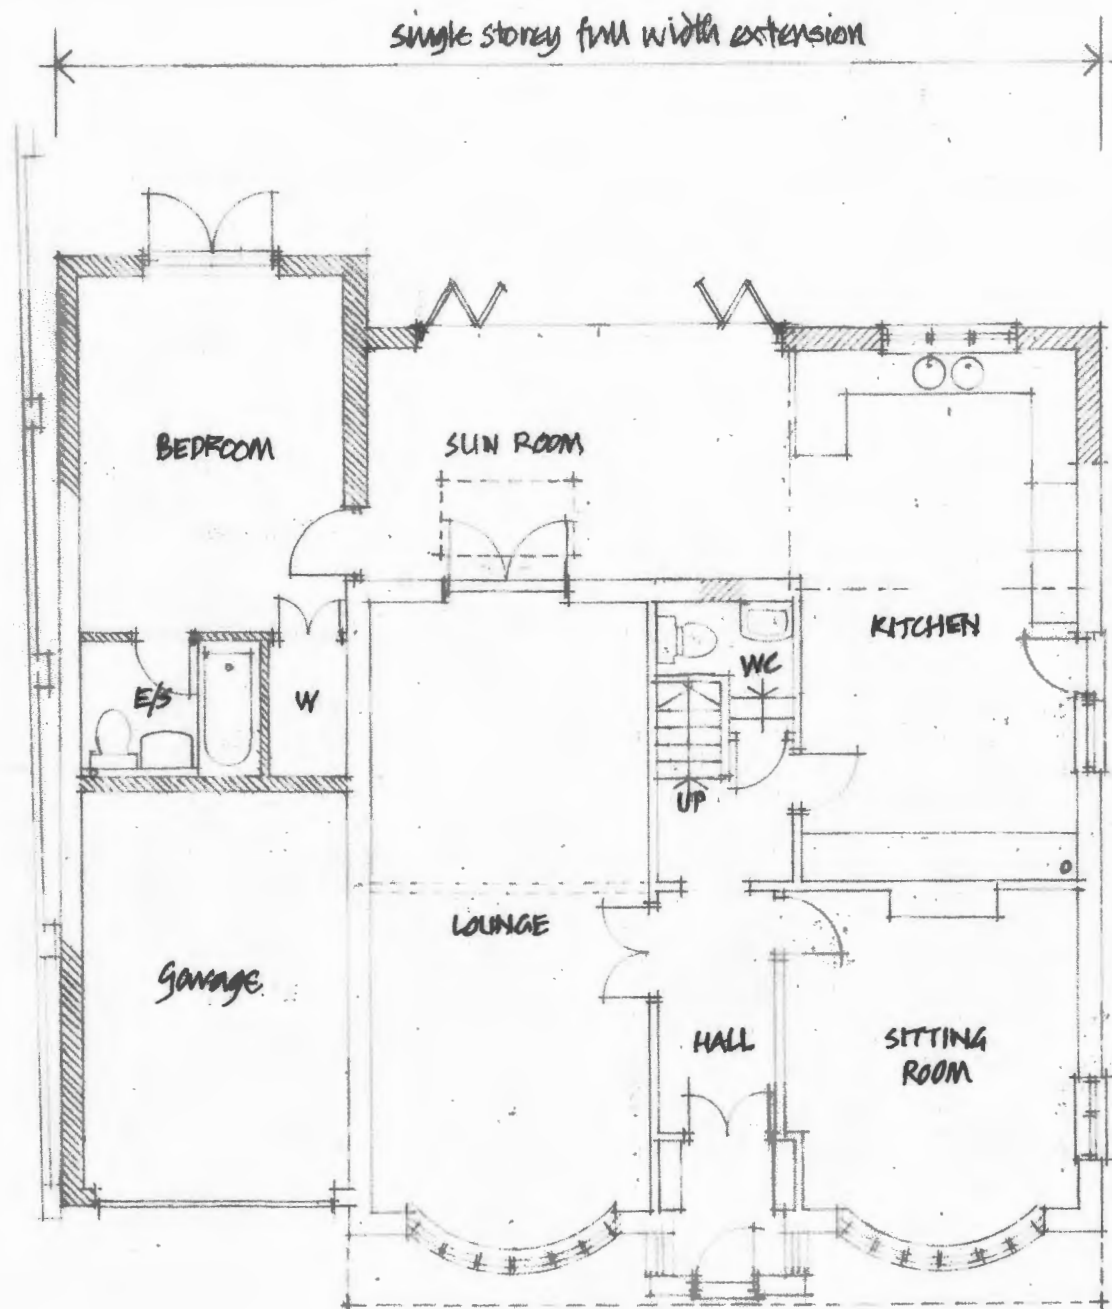

PROPOSED GROUND FLOOR PLAN

1:100

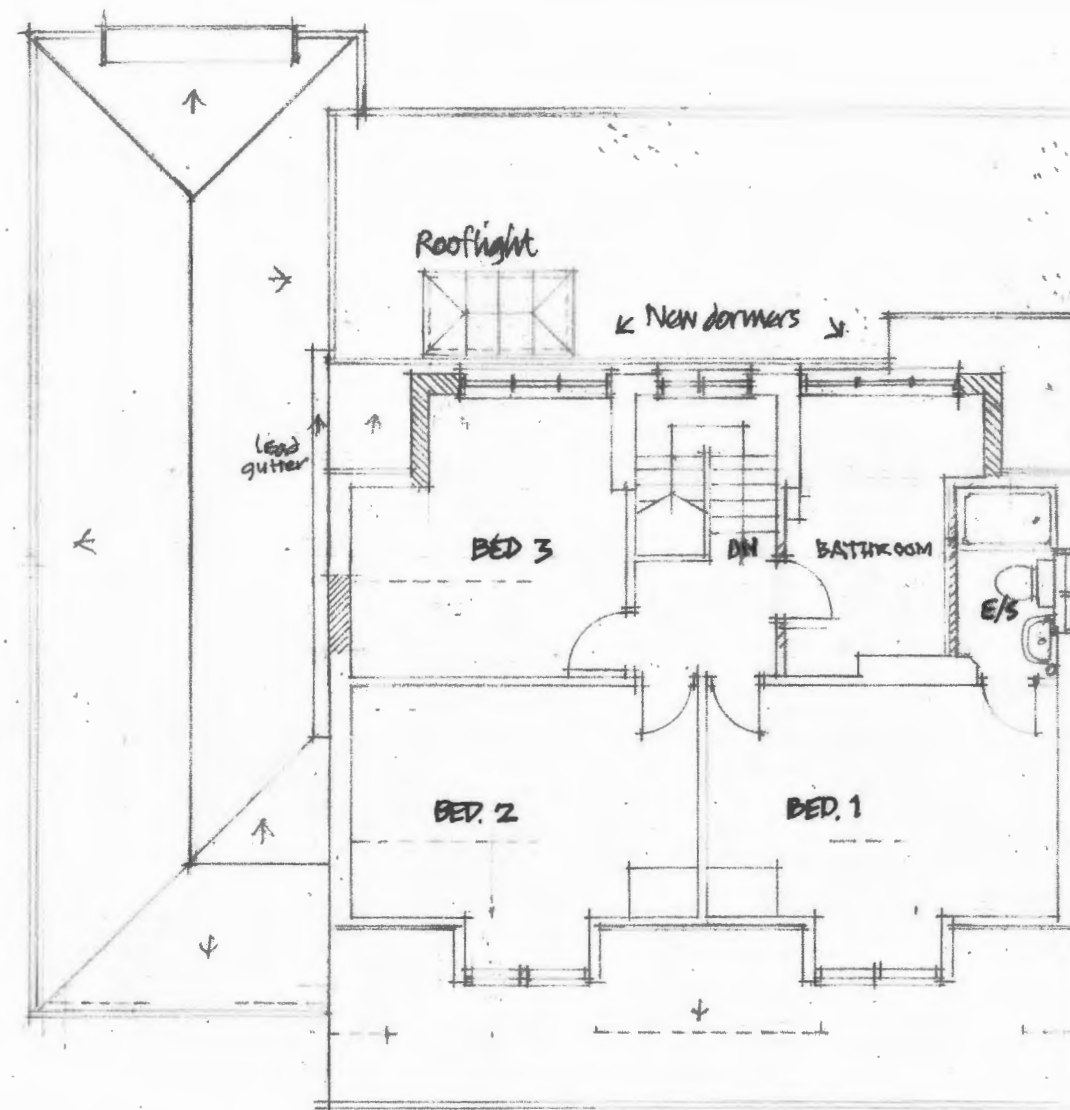

PROPOSED FIRST FLOOR PLAN
& EXTENSION ROOF PLAN