



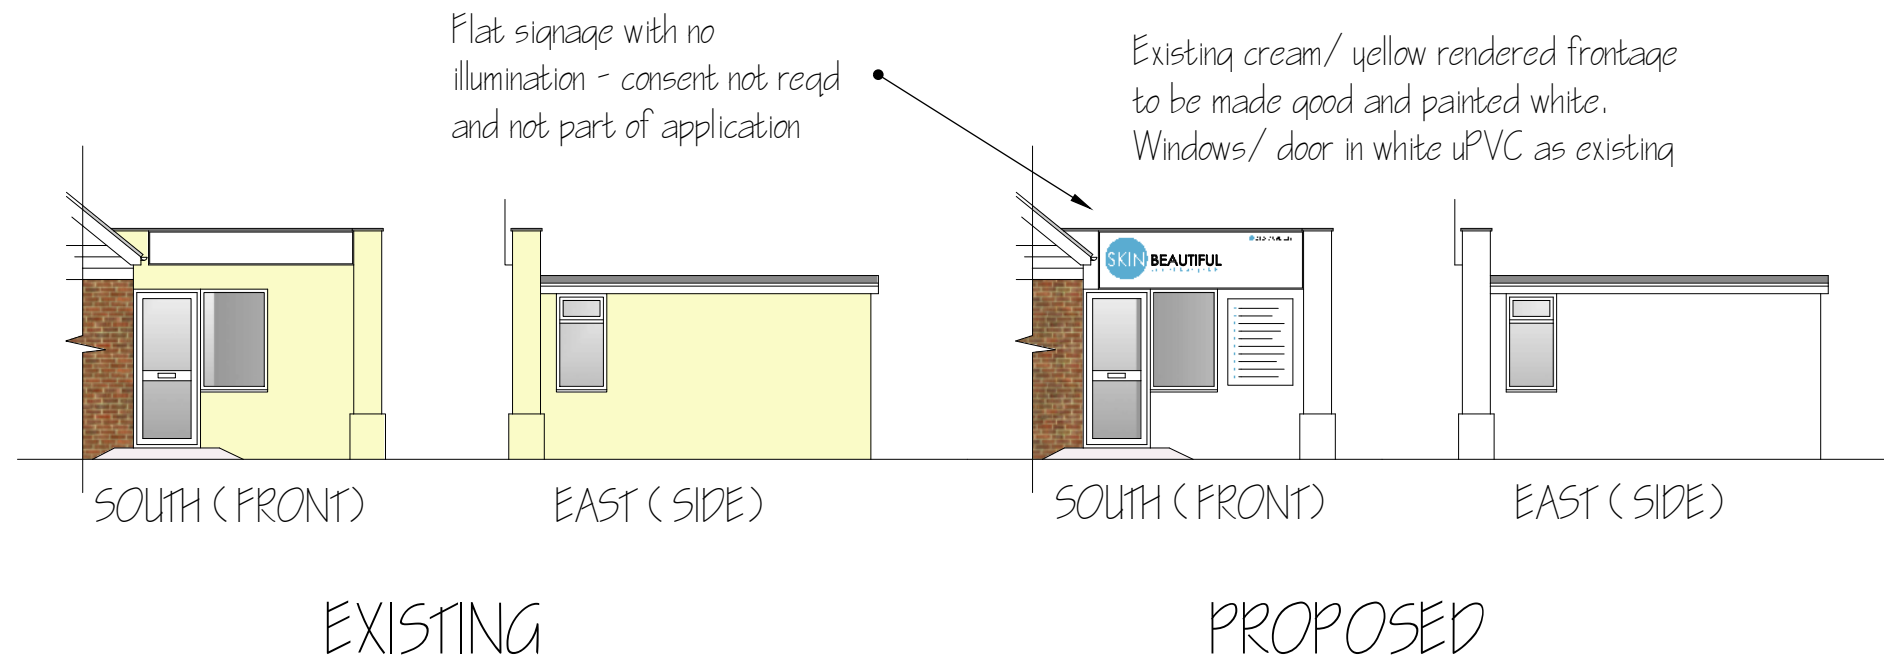


EXISTING USE - FELPHAM BIKES
Cycle service/ spares/ repairs

PROPOSED USE - SKIN BEAUTIFUL
Advanced EPN microneedling
Skin rejuvenation
Skin tag, Sun & age spot removal
Verrucae & wart removal
Fungal nail treatment
Skin imperfections
Permanent hair removal
Carbon laser facials
Pigmentation & vascular treatments
ACNE & other skin treatments
Laser tattoo removal
Massage therapy

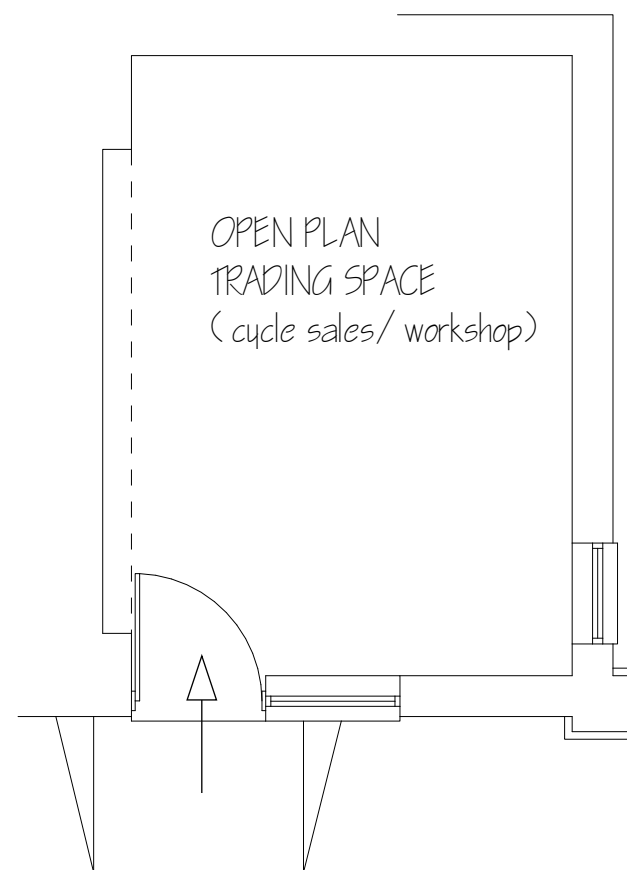


EXISTING

Stud partition and door to create treatment room

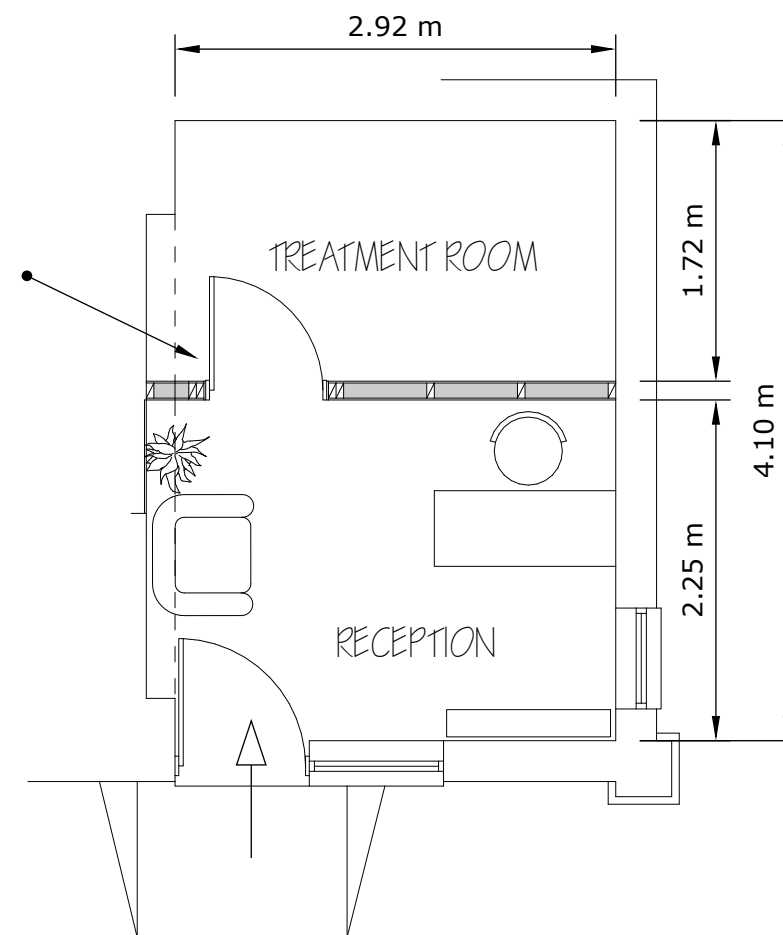

PROPOSED

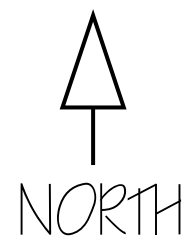

PROPOSED CHANGE OF USE: 125A Felpham Way, Bognor Regis, PO22 8QB

DRAWING: Existing and Proposed Plans and Elevations

SCALE: PLANS 1:50 @ A3 . ELEVATIONS 1:100 @ A3

DATE: 05/10/2021

DRWG No: DS/DAVIS/OI