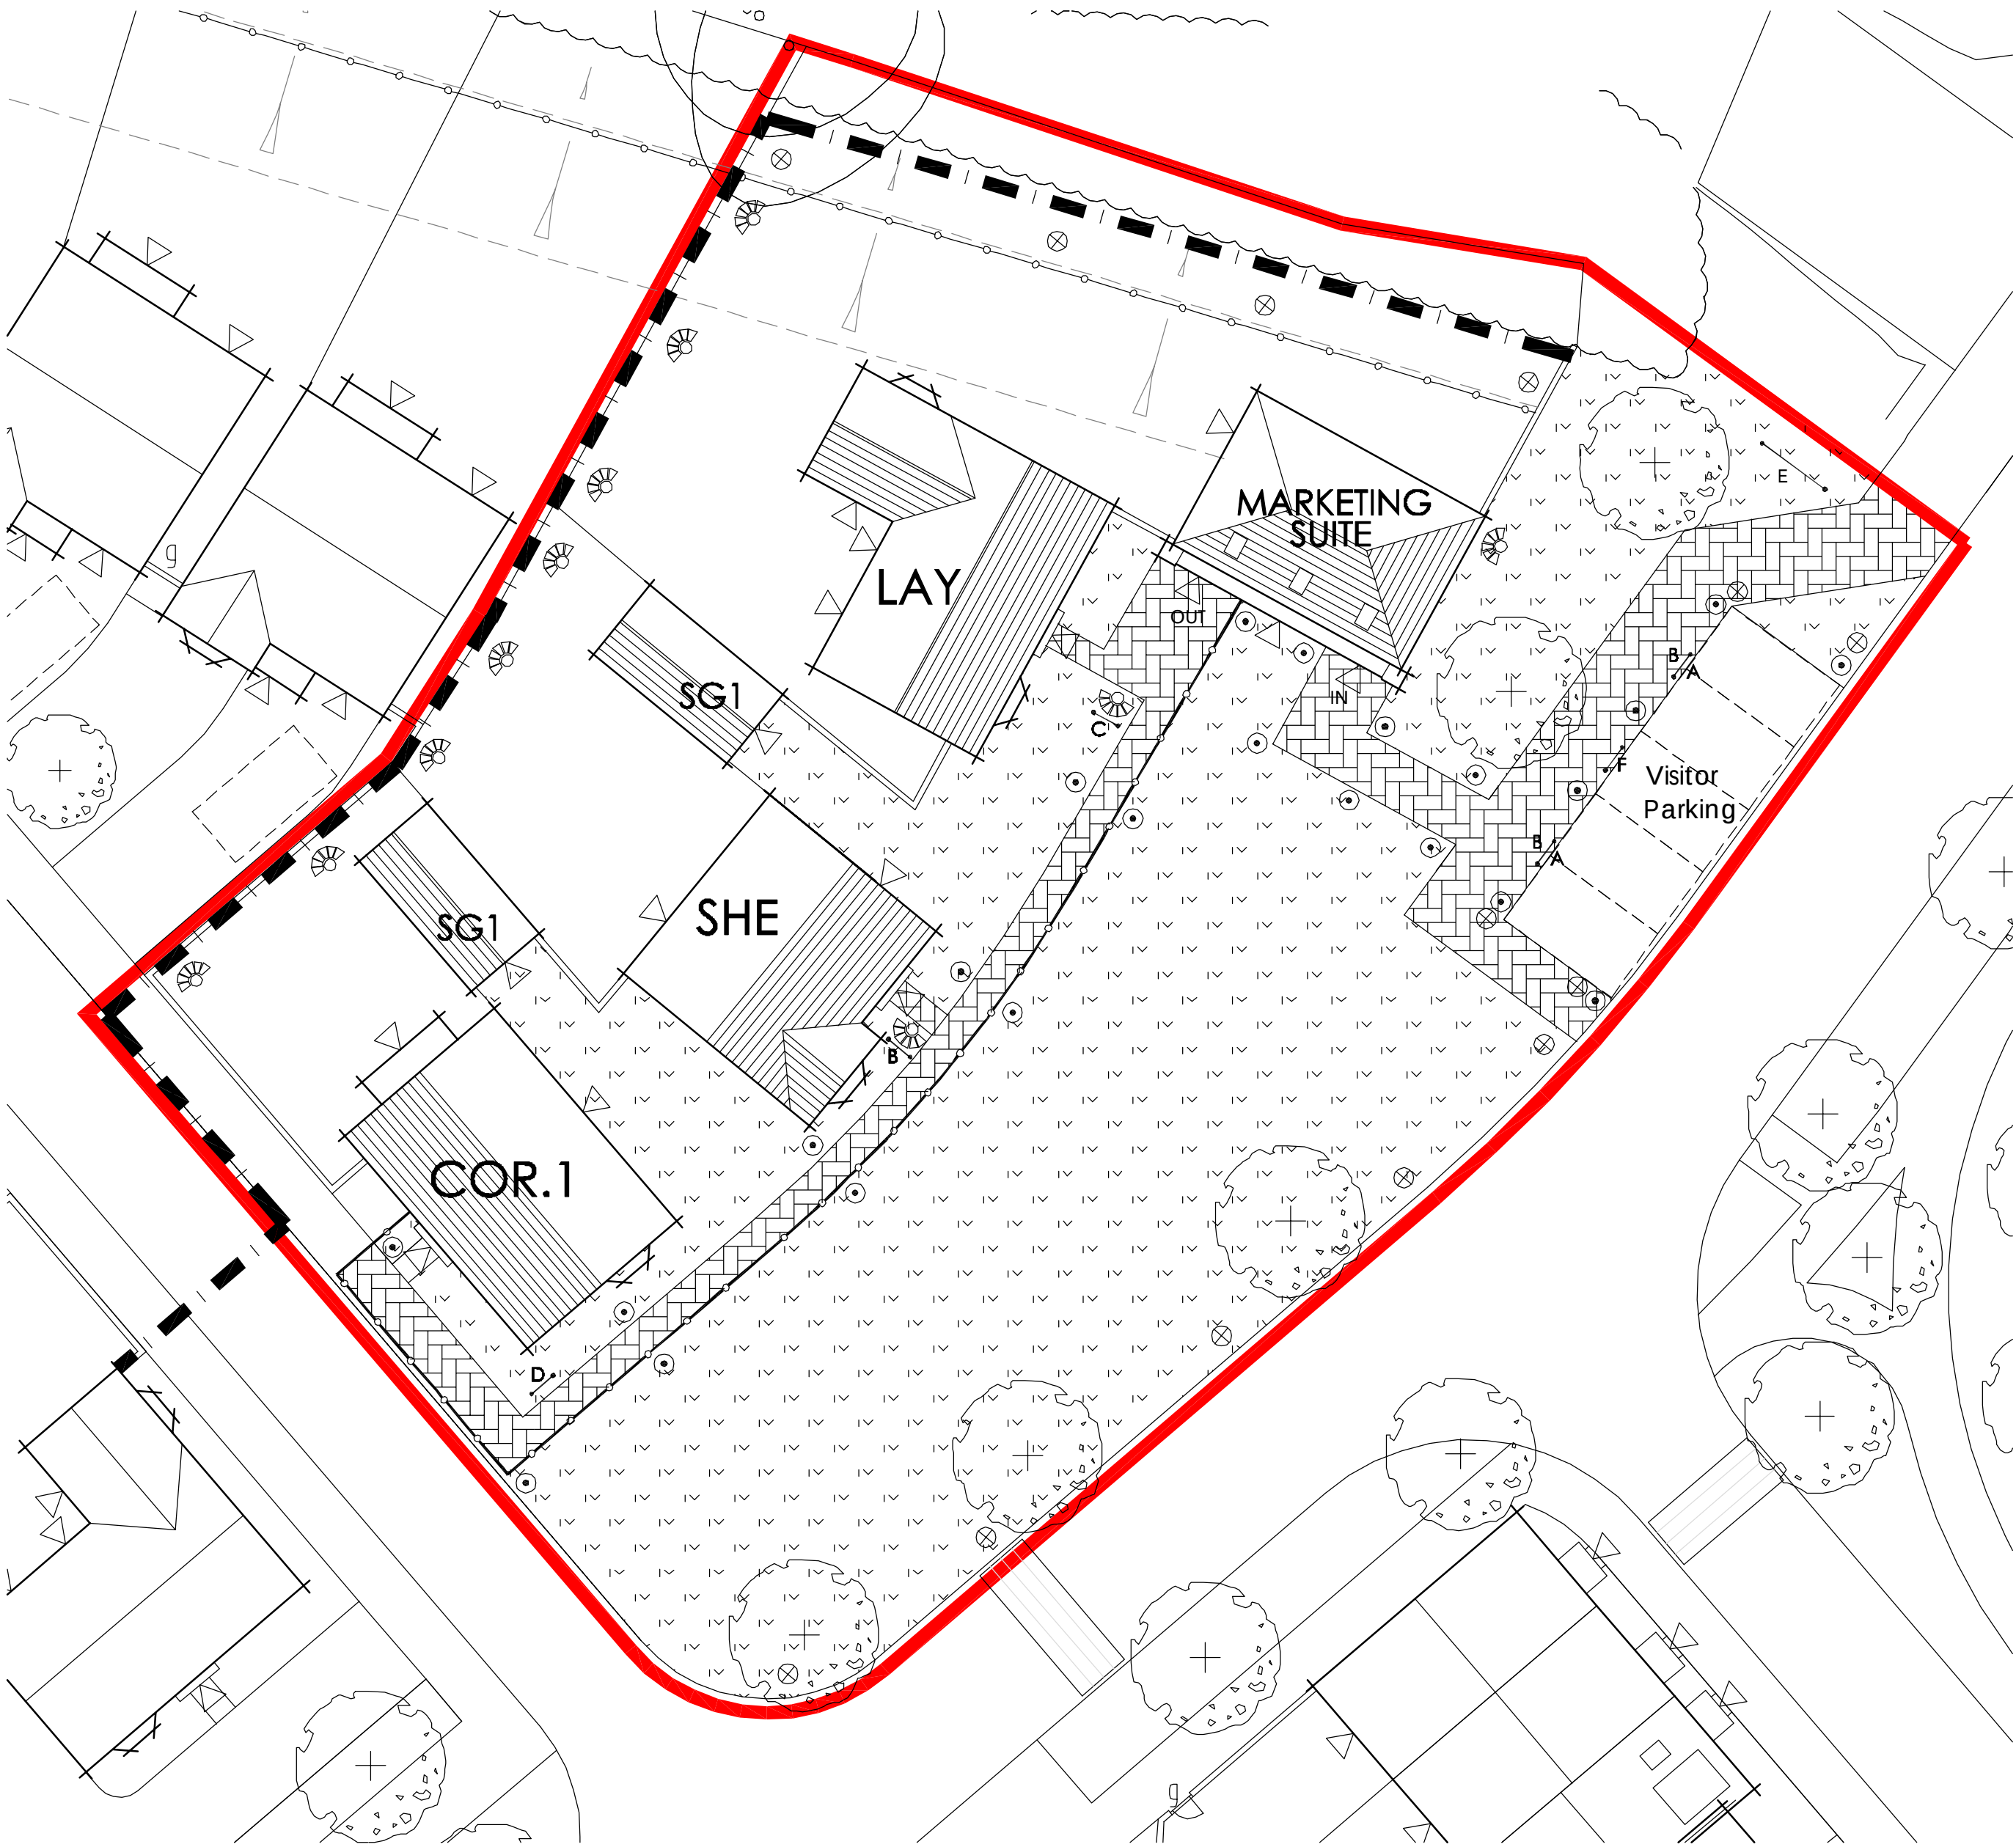


Drawn by : CMI Checked by :
Date: OCT'13
© This drawing and the works depicted contains information that is the copyright of Carlton Design Partnership Ltd. This drawing may also contain copyrighted information of third parties. This drawing or part thereof may not be reproduced, re-used or altered except with the written permission of the originators. No liability will be accepted for amendments made by third parties. Scaled measurements must not be taken from this drawing. Any discrepancy or disparity must be notified to the originator in writing. This drawing may contain Ordnance Survey Data that is subject to Crown Copyright. All Rights reserved.

Revisions	Rev	Date	Drawn	Checked
A	11/11/13	LMH		
UPDATED AS CLIENT COMMENTS.				
B	12/12/13	CMI		
SIGNAGE DETAIL ADDED.				
C	06/01/14	CMI		
SIGN TYPE F AND ADDITIONAL FLAG POLE AND BOLLARD LIGHT ADDED ADJACENT VISITOR PARKING.				

Legend

- Signage
- Application Boundary
- Railings
- Site Hoarding
- Uplighters
- Bollard Lighting
- Flag Pole
- Landscaping
- Block Paving

- A Sign Type A. Visitor Parking.
- B Sign Type B. 5 Year Warranty.
- C Sign Type C. Part Exchange.
- D Sign Type D. Help to Buy.
- E Sign Type D. Welcome Monolith
- F Sign Type F. Health & Safety.

Refer to Dwg.No: MS/PH5A/121114/EP.
for plan and elevations of the Marketing Suite.

Project:
FELPHAM
WEST SUSSEX
PHASE 5.A, REPLAN
Drawing Title:
SALES ARENA.



carlton
design partnership
selwyn house, 30a castle way, southampton, so14 2aw
carlton design partnership ltd reg/235116 registered office: 7 Wileys Rd, Old Chilworth Rd SO11 1AR
tel: 023 8071 9400
Scale: 1:200 @ A2
Drg No: PLAN-SALES/PH.5A/121114 Rev: C

