



EXISTING 1:100

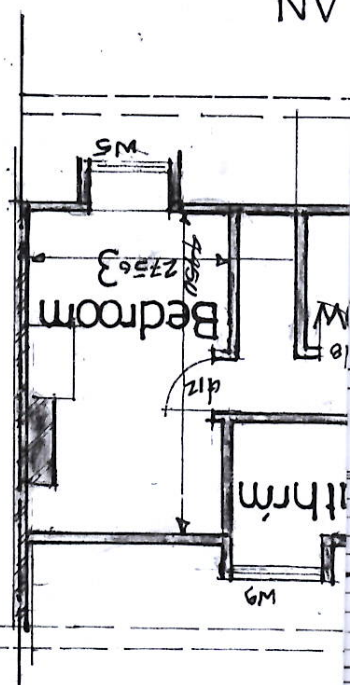


Drive

GROUND FLOOR PLAN

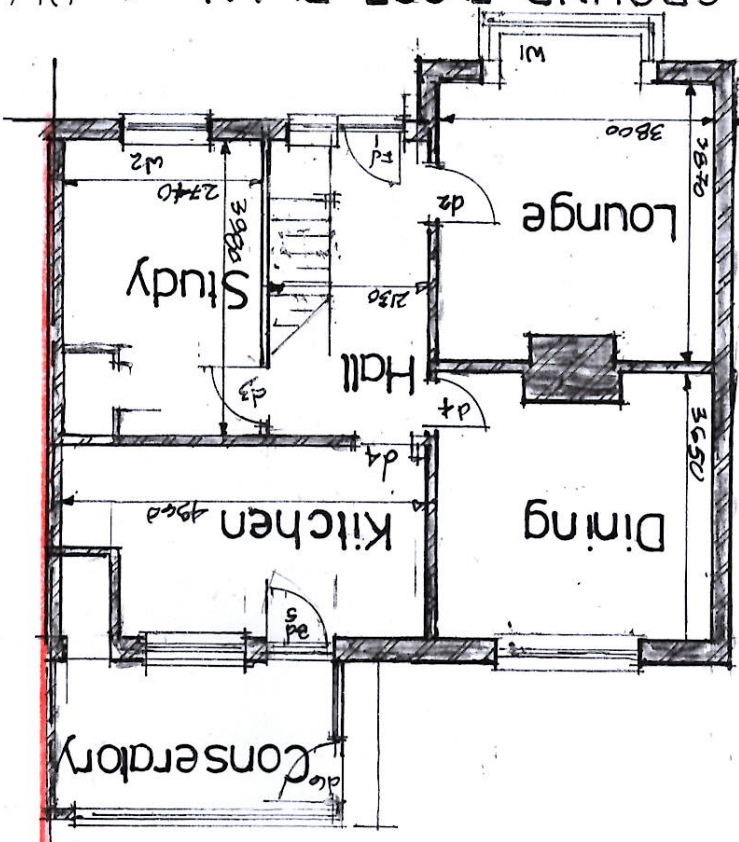


BLOCK .
PLAN 1:200

NO 1
NO 3
NO 5

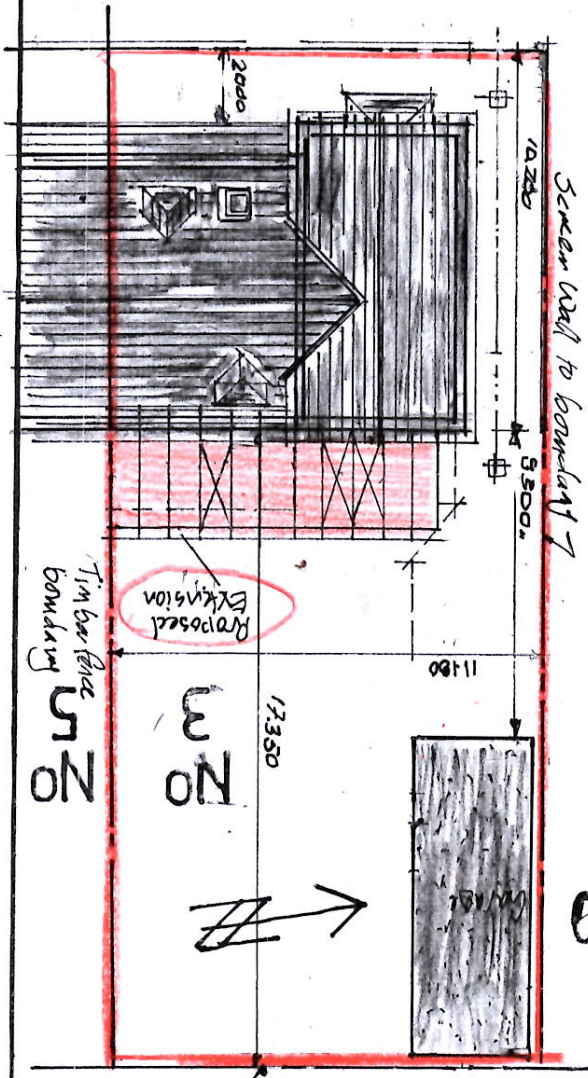

Lead flashings to gable of roof abutments
Larviks Tray
Panel
Existing Extension

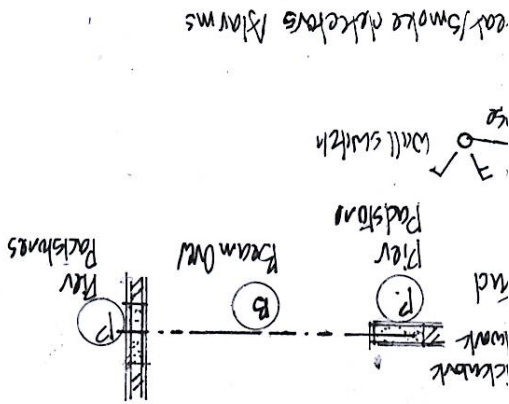

car / smoke detectors alarms