


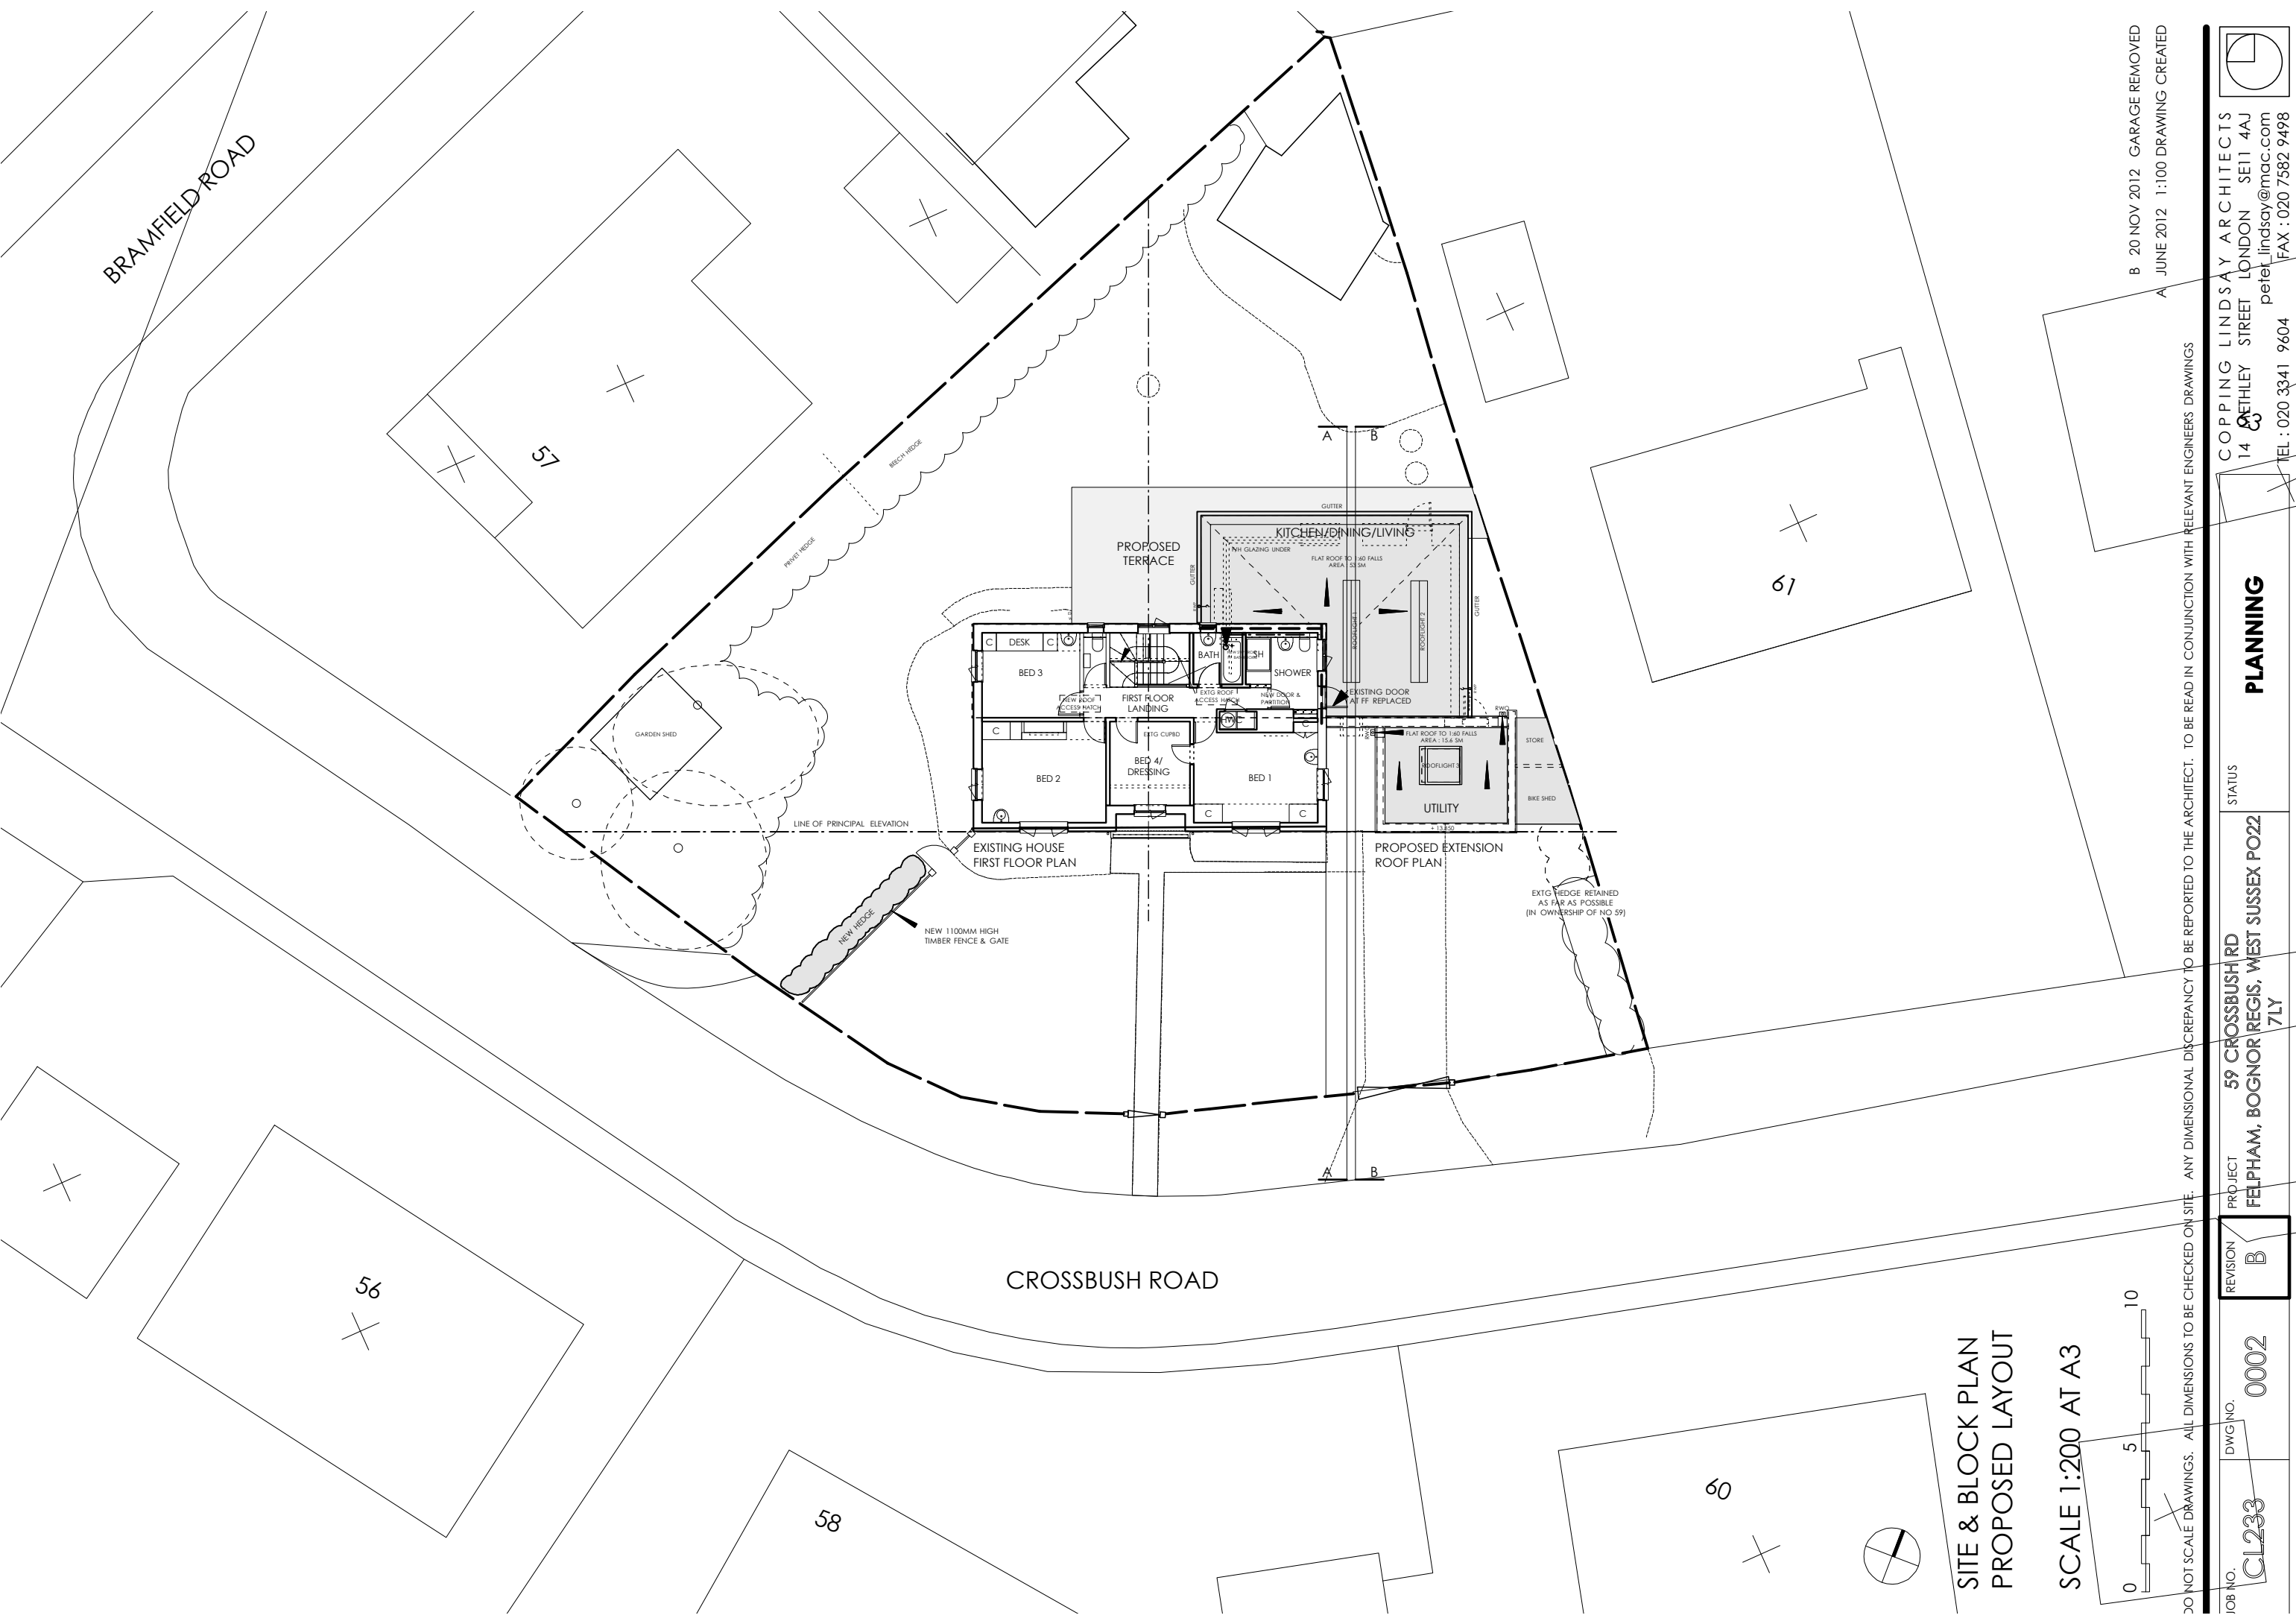

B 20 NOV 2012 GARAGE REMOVED
A JUNE 2012 1:100 DRAWING CREATED

DO NOT SCALE DRAWINGS. ALL DIMENSIONS TO BE CHECKED ON SITE. ANY DIMENSIONAL DISCREPANCY TO BE REPORTED TO THE ARCHITECT. TO BE READ IN CONJUNCTION WITH RELEVANT ENGINEERS DRAWINGS

JOB NO.	DWG NO.	REVISION	PROJECT	STATUS	PLANNING	ARCHITECTS
CL233	0002	B	59 CROSSBUSH RD FELPHAM, BOGNOR REGIS, WEST SUSSEX PO22 7LY			COPPING LINDSAY ARCHITECTS 14 BETHLEY STREET LONDON SE11 4AJ pete@lindsayarchitects.com tel : 020 3341 9604 fax : 020 7582 9498