


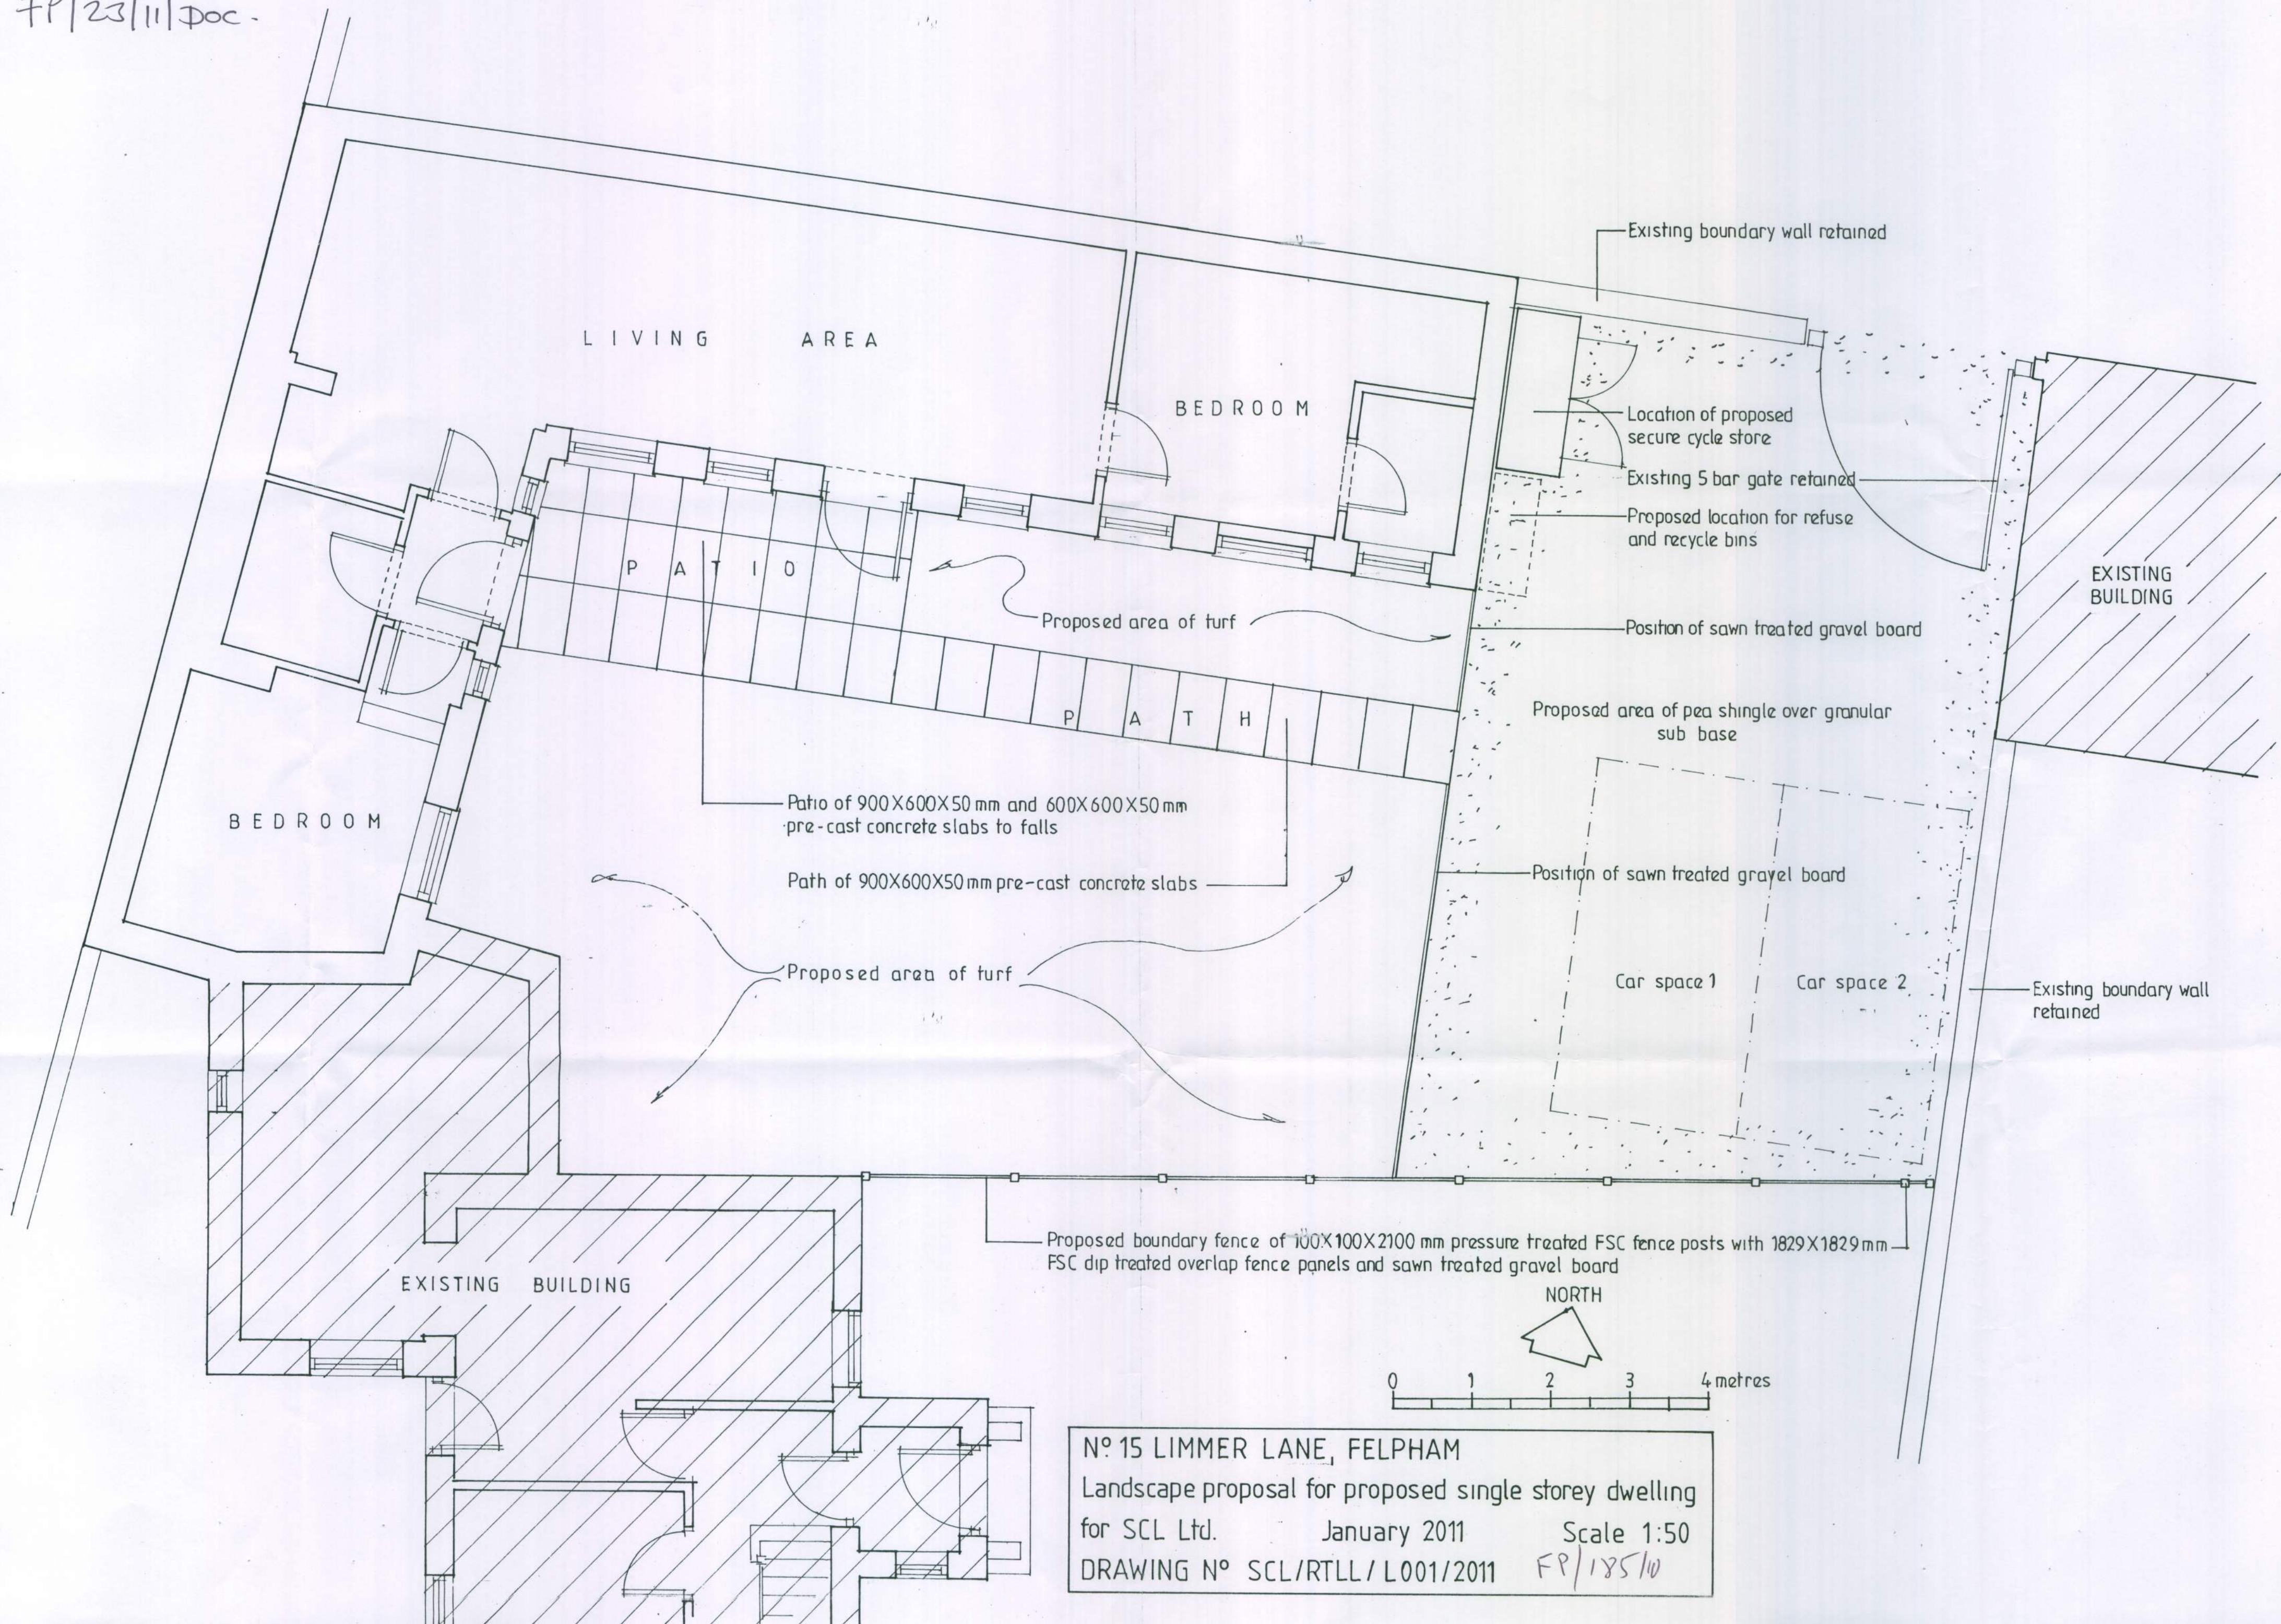

No 15 LIMMER LANE, FELPHAM
Landscape proposal for proposed single storey dwelling
for SCL Ltd. January 2011 Scale 1:50
DRAWING No SCL/RTLL/L001/2011 FP/185/10