


This drawing and its contents are the strict copyright of Architectura Design. No reproduction without permission. Do not scale. Written dimensions to be used where given. All dimensions and details to be checked on site. FOR PLANNING PURPOSES ONLY


Revision A 05/11/2018 Distance to side boundary added




North West Elevation

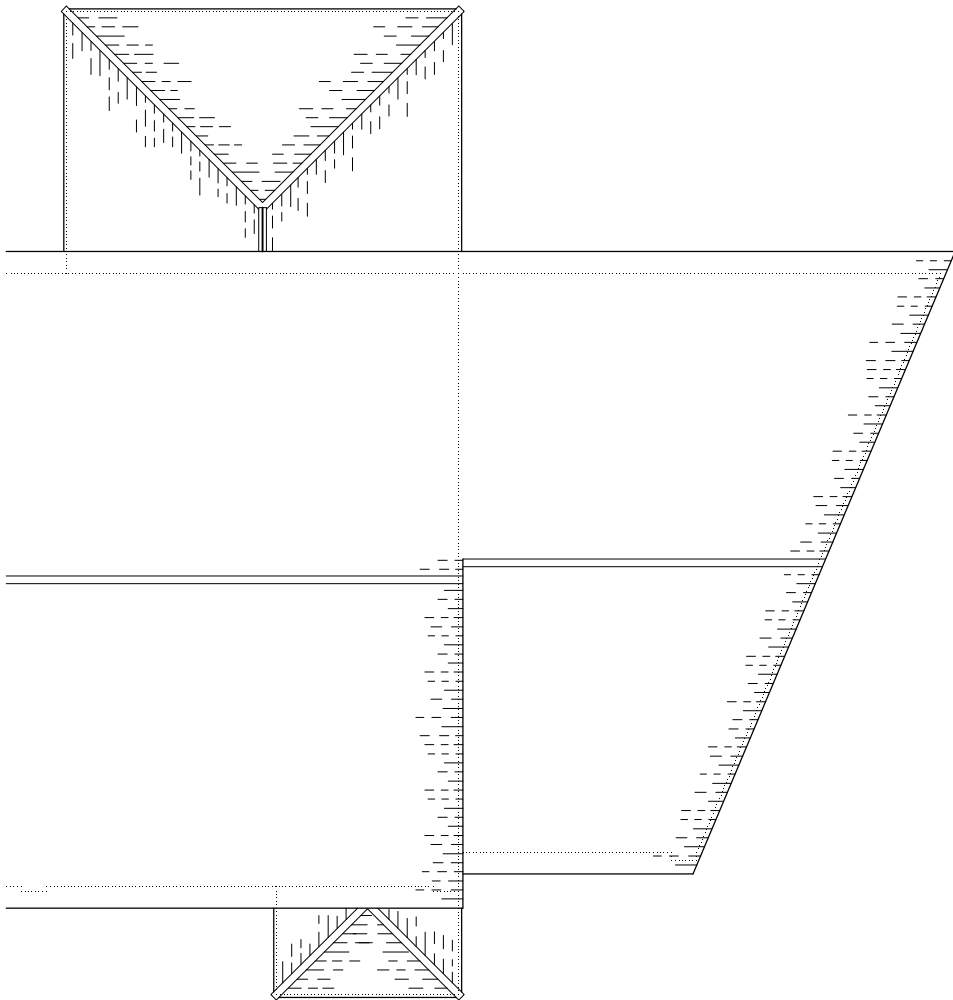

Roof Plan

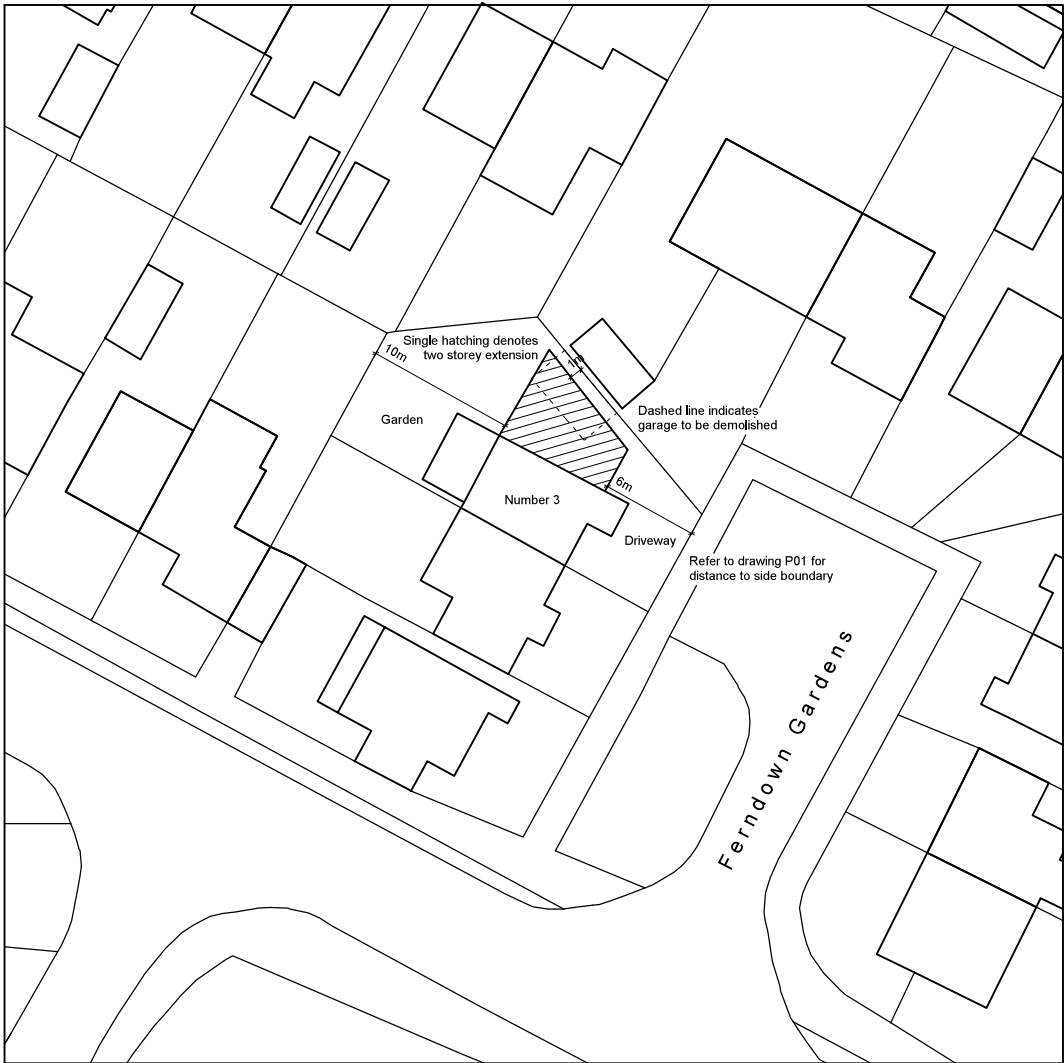


Block Plan
Scale 1 : 500

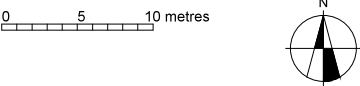

Location Plan
Scale 1 : 1250

0 5 10 20 metres
Serial Number 149302
©Crown Copyright and database right 2018
Ordnance Survey License: 100048957
Reproduction in whole or part is prohibited
without the prior permission of Ordnance Survey

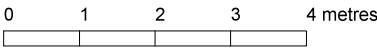

Architectura
Architectural Design & Drawing Service

Proposed Extension and Alterations
at 3 Ferndown Gardens, Bognor Regis
for Mr and Mrs S Milburn
Drawing P02a October 2018 Scale 1:100/1:500/1:1250 @ A3
Planning Drawing - Roof Plan, Elevation, Block & Location Plans