



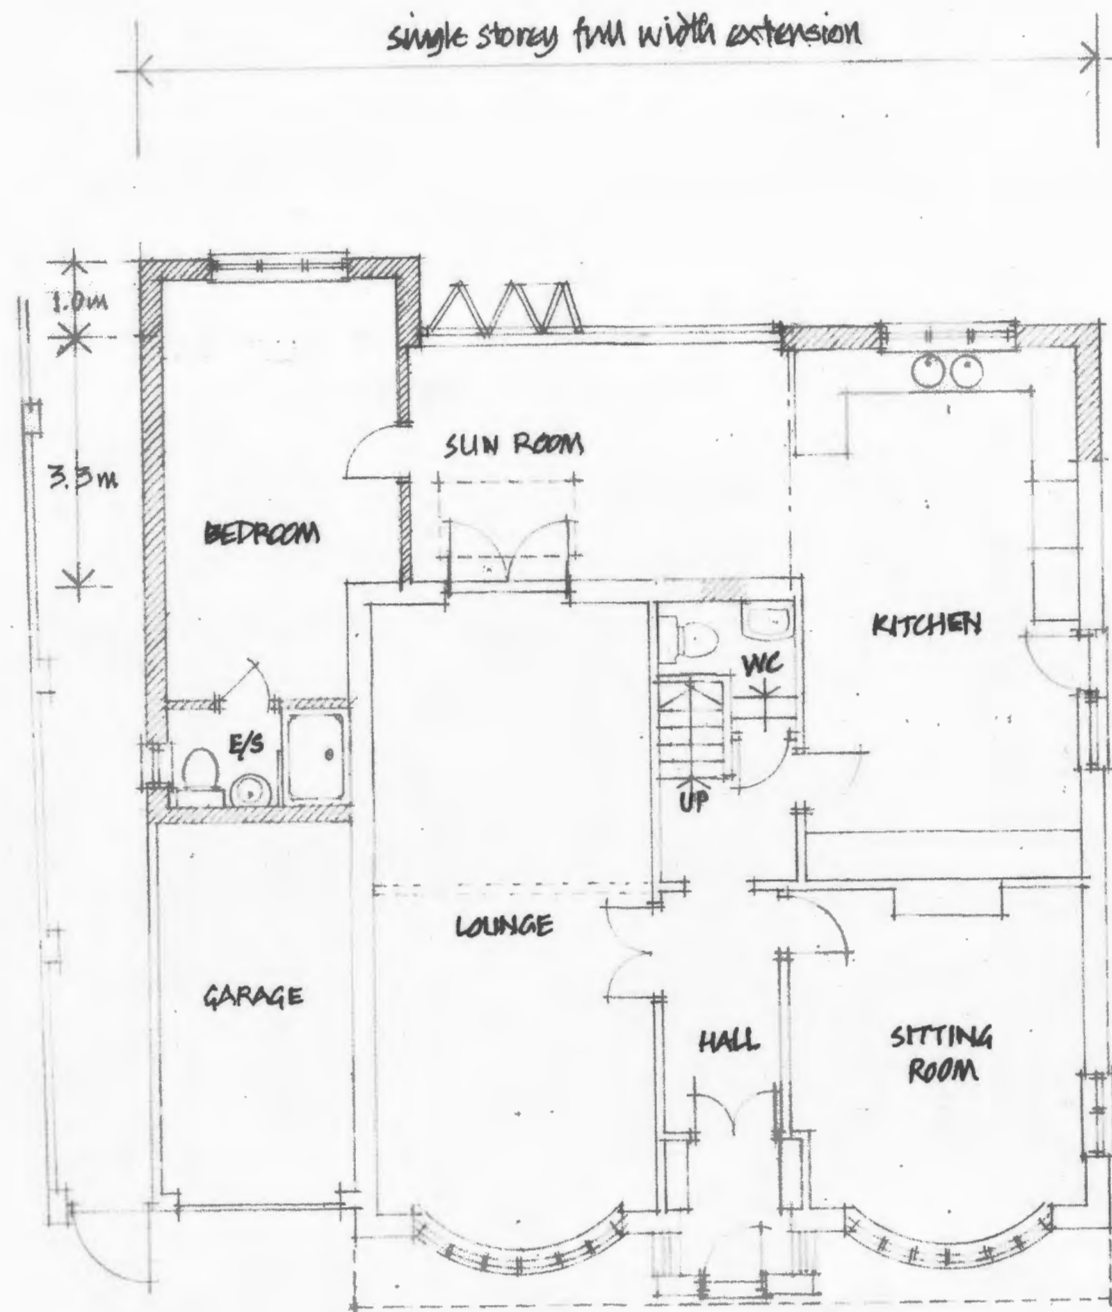

PROPOSED GROUND FLOOR PLAN

1:100

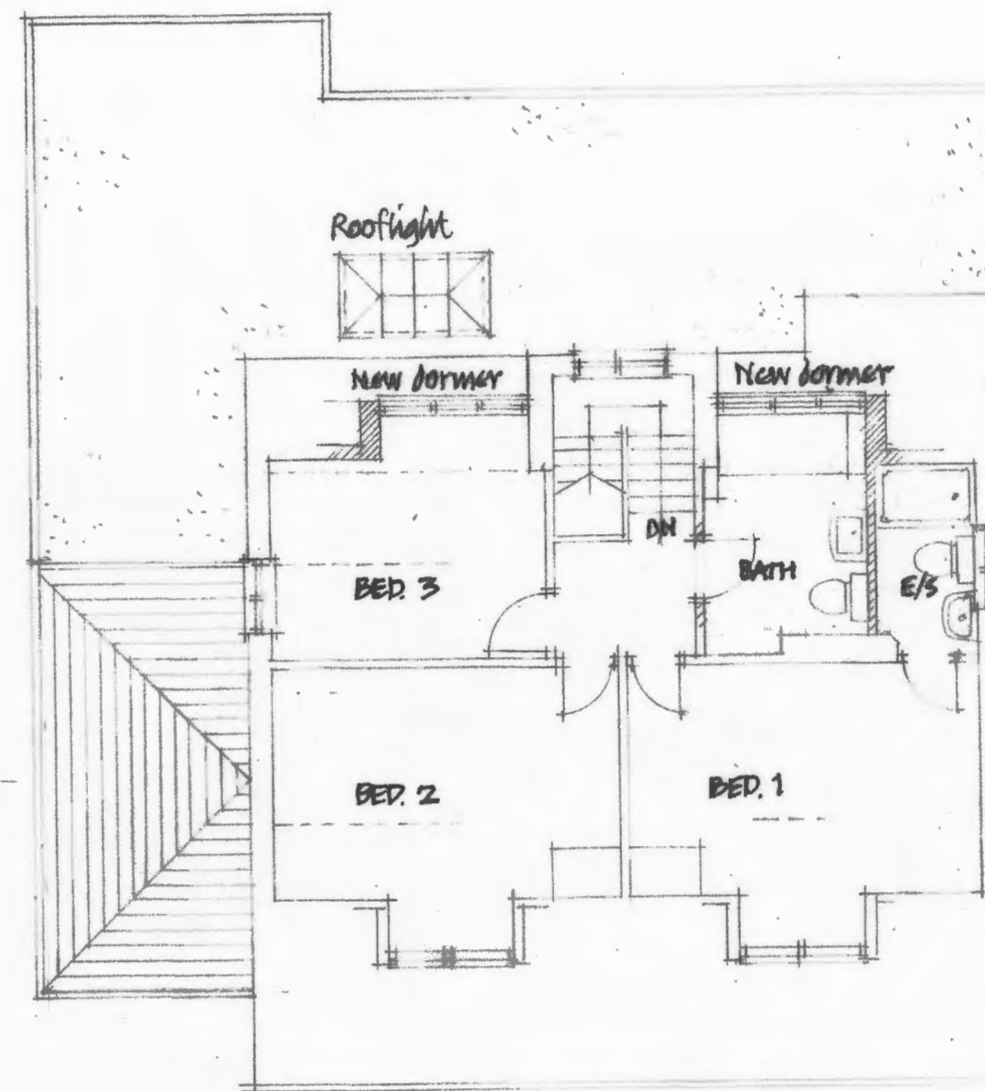

PROPOSED FIRST FLOOR PLAN

PROPOSED ALTERATION AND EXTENSION
41 DAVENPORT ROAD FELPHAM
BOGNOR REGIS WEST SUSSEX PO22 7JS

ALAN BAKER ASSOCIATES

ARCHITECTS SURVEYORS PLANNING CONSULTANTS

BEACH HOUSE 38 DAVENPORT ROAD
BOGNOR REGIS WEST SUSSEX PO22 7JS
TELEPHONE 01243 840481 mob 07802 728049

DATE	DRAWN	SCALE	NUMBER
JULY 2019	W	1:100	1912. 03A

COPYRIGHT OF THIS DRAWING REMAINS THE PROPERTY OF ALAN BAKER ASSOCIATES