

PROPOSED MATERIALS

ROOF - MEMBRANE TO FLAT BALCONY WITH DECKING FINISH AND GLAZED BALUSTRADES


WALLS - BRICKWORK TO MATCH EXISTING

WINDOWS - WHITE UPVC DOUBLE GLAZED TO MATCH EXISTING)

BALCONY - GLAZED BALUSTRADE WITH STAINLESS HANDRAIL




SOUTH ELEVATION

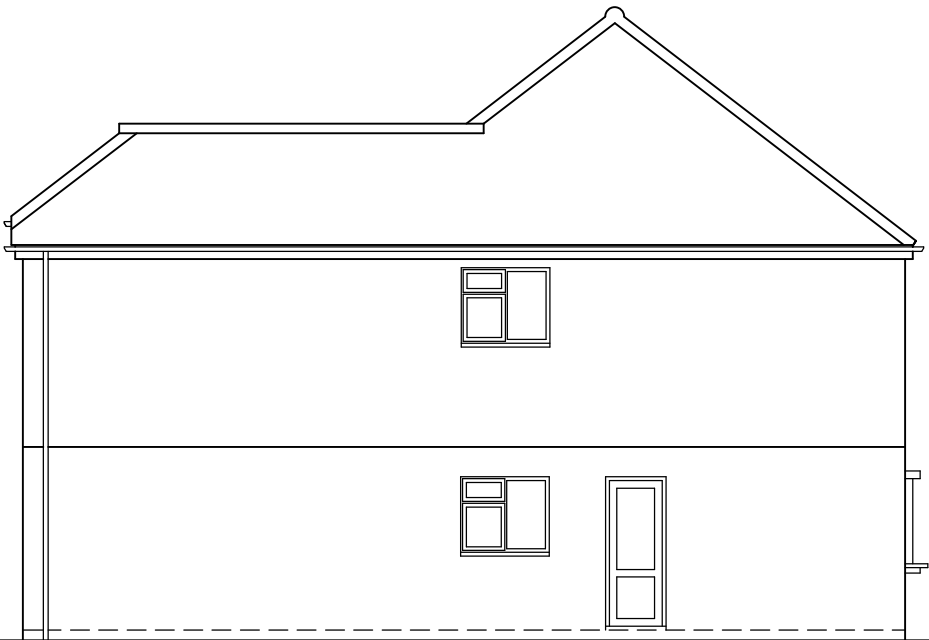

EAST ELEVATION



NORTH ELEVATION

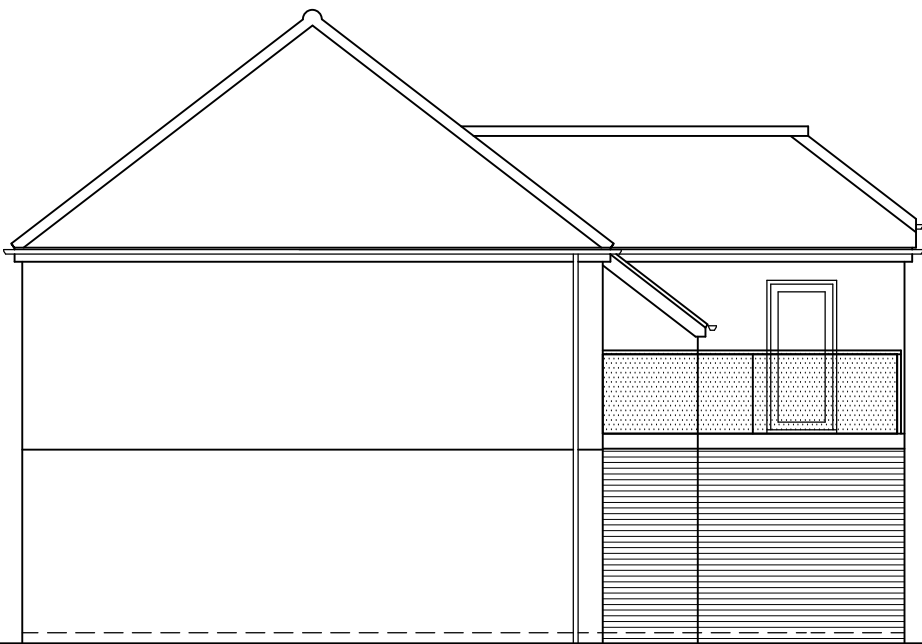

WEST ELEVATION

