

Walls adjacent to the vehicular entrance to the car park area are to be no higher than 600 mm including any planting.


LIMMER LANE

2.4 x 2.4 metre
visibility splay.

SOUTHVIEW ROAD

2.0 x 2.0 metre
pedestrian
visibility splay.

2.4 x 32.0 metre
highway visibility
splay.

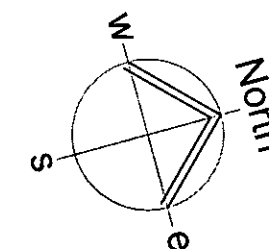

SUMMERLEY
BARN
HOTEL

flower beds and shrubs

block paved
parking area

lawn

LINE OF ADJOINING FLATS

HIGHWAYS VISIBILITY PLAN

SUSSEX BUILDING CONSULTANCY LIMITED

SUMMERLEY CORNER - SOUTH SITE,
BOGNOR REGIS, WEST SUSSEX.

SCALE - 1/200 REV - DATE - 10/12/2012



Reproduced from Neil Holland Architects planning
drawings reference 505.02.