
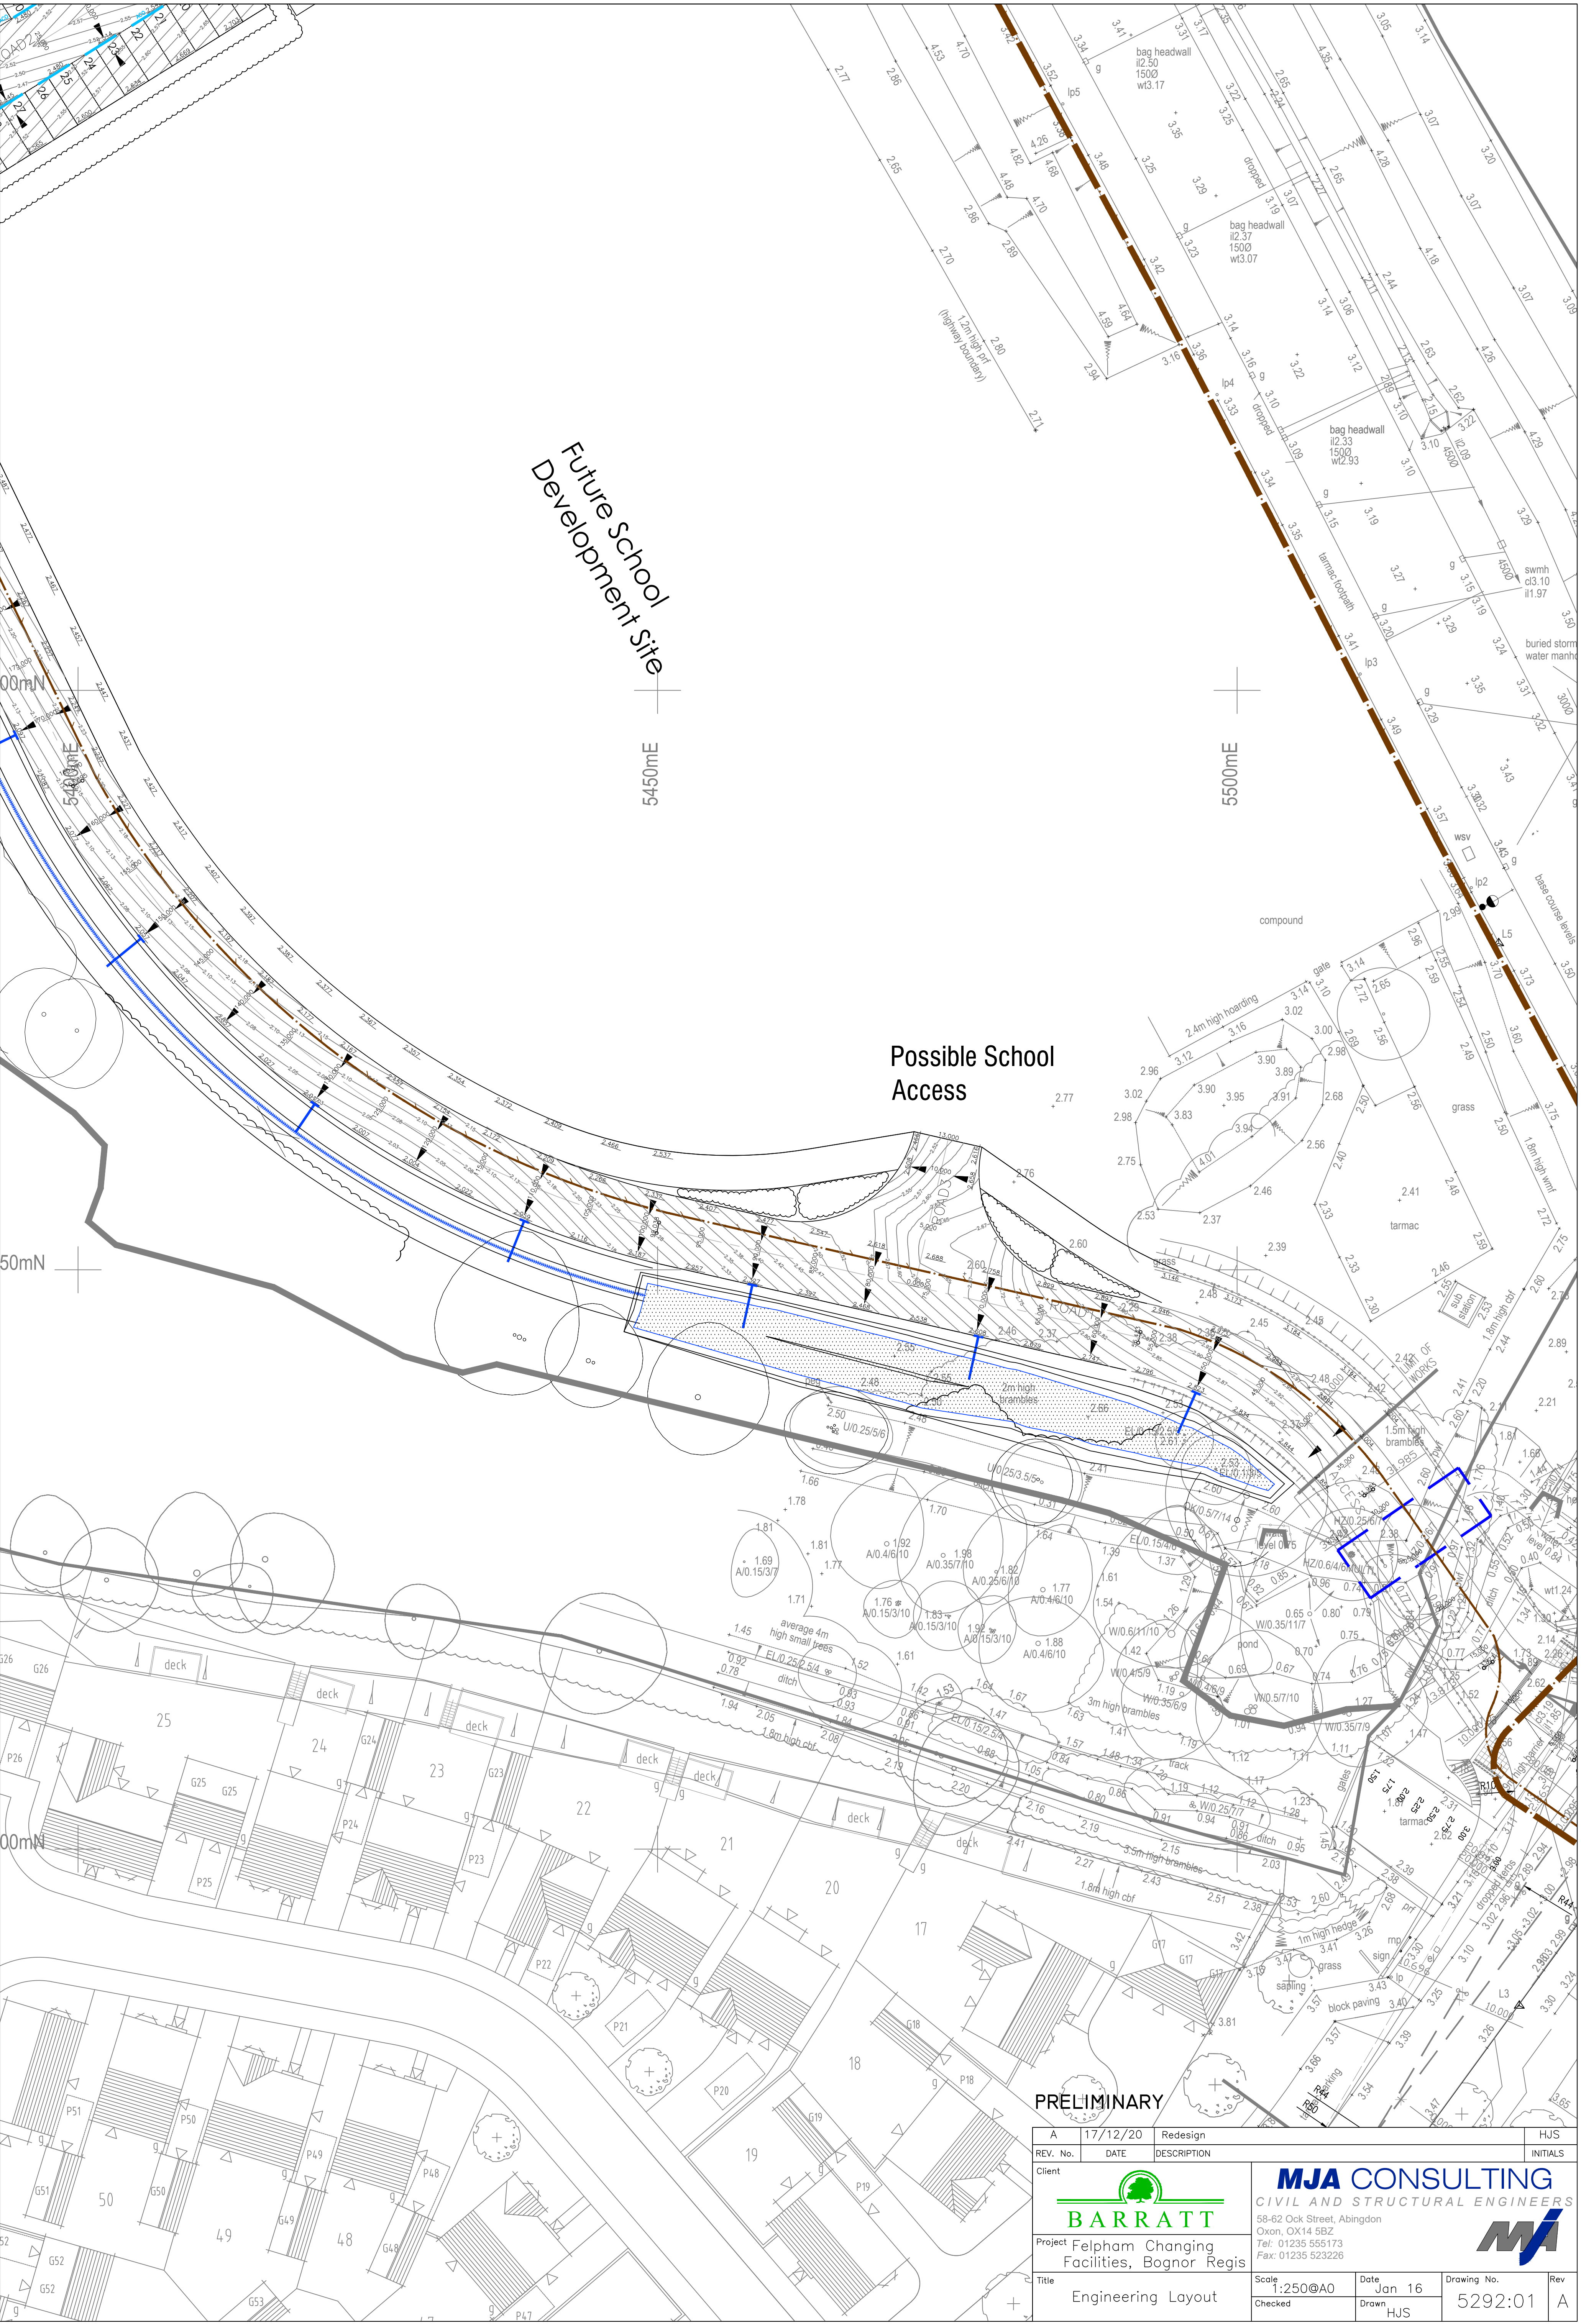


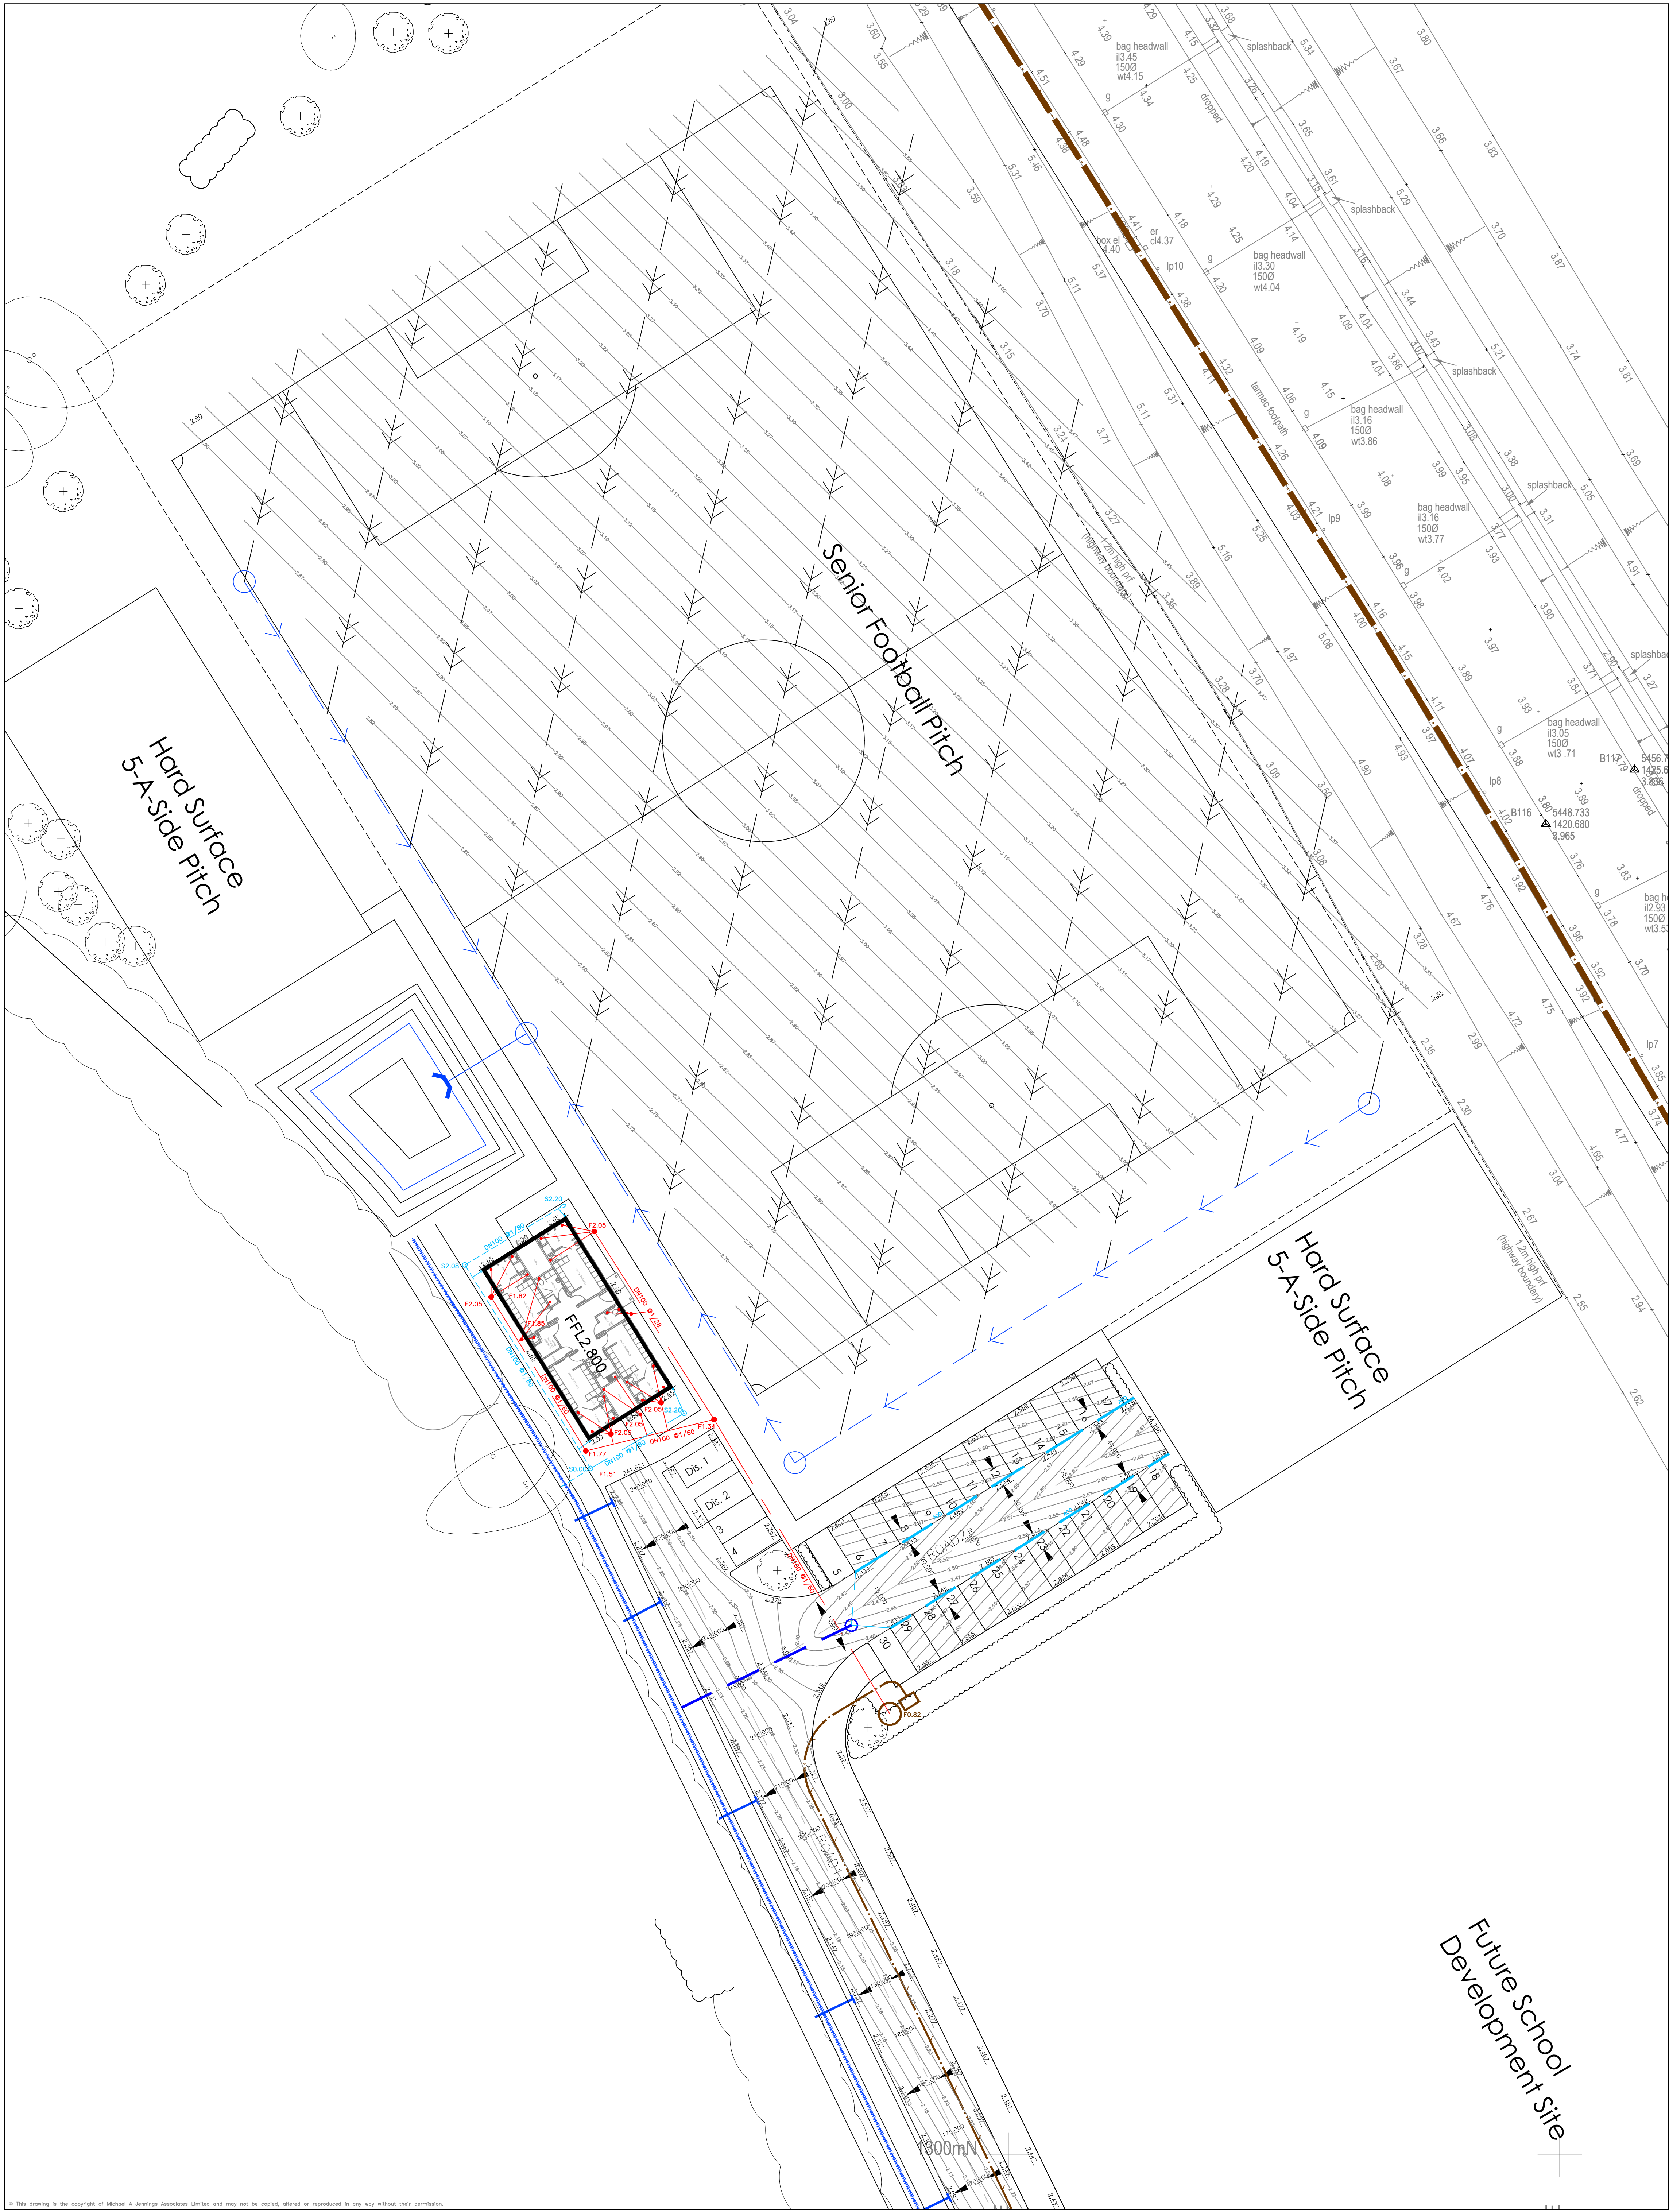

PRELIMINARY		Redesign		HJS
REV. No.	DATE	DESCRIPTION	INITIALS	
A	17/12/20	Redesign	HJS	
Client				
 BARRATT				
Project Felpham Changing Facilities, Bognor Regis				
Title Engineering Layout				
Scale 1:250 @ A0		Date Jan 16	Drawing No. 5292:01	Rev A
Checked		Drawn HJS		

**MJA CONSULTING**
CIVIL AND STRUCTURAL ENGINEERS
56-62 Oak Street, Abingdon
Oxon, OX14 5BZ
Tel: 01235 555173
Fax: 01235 523226