
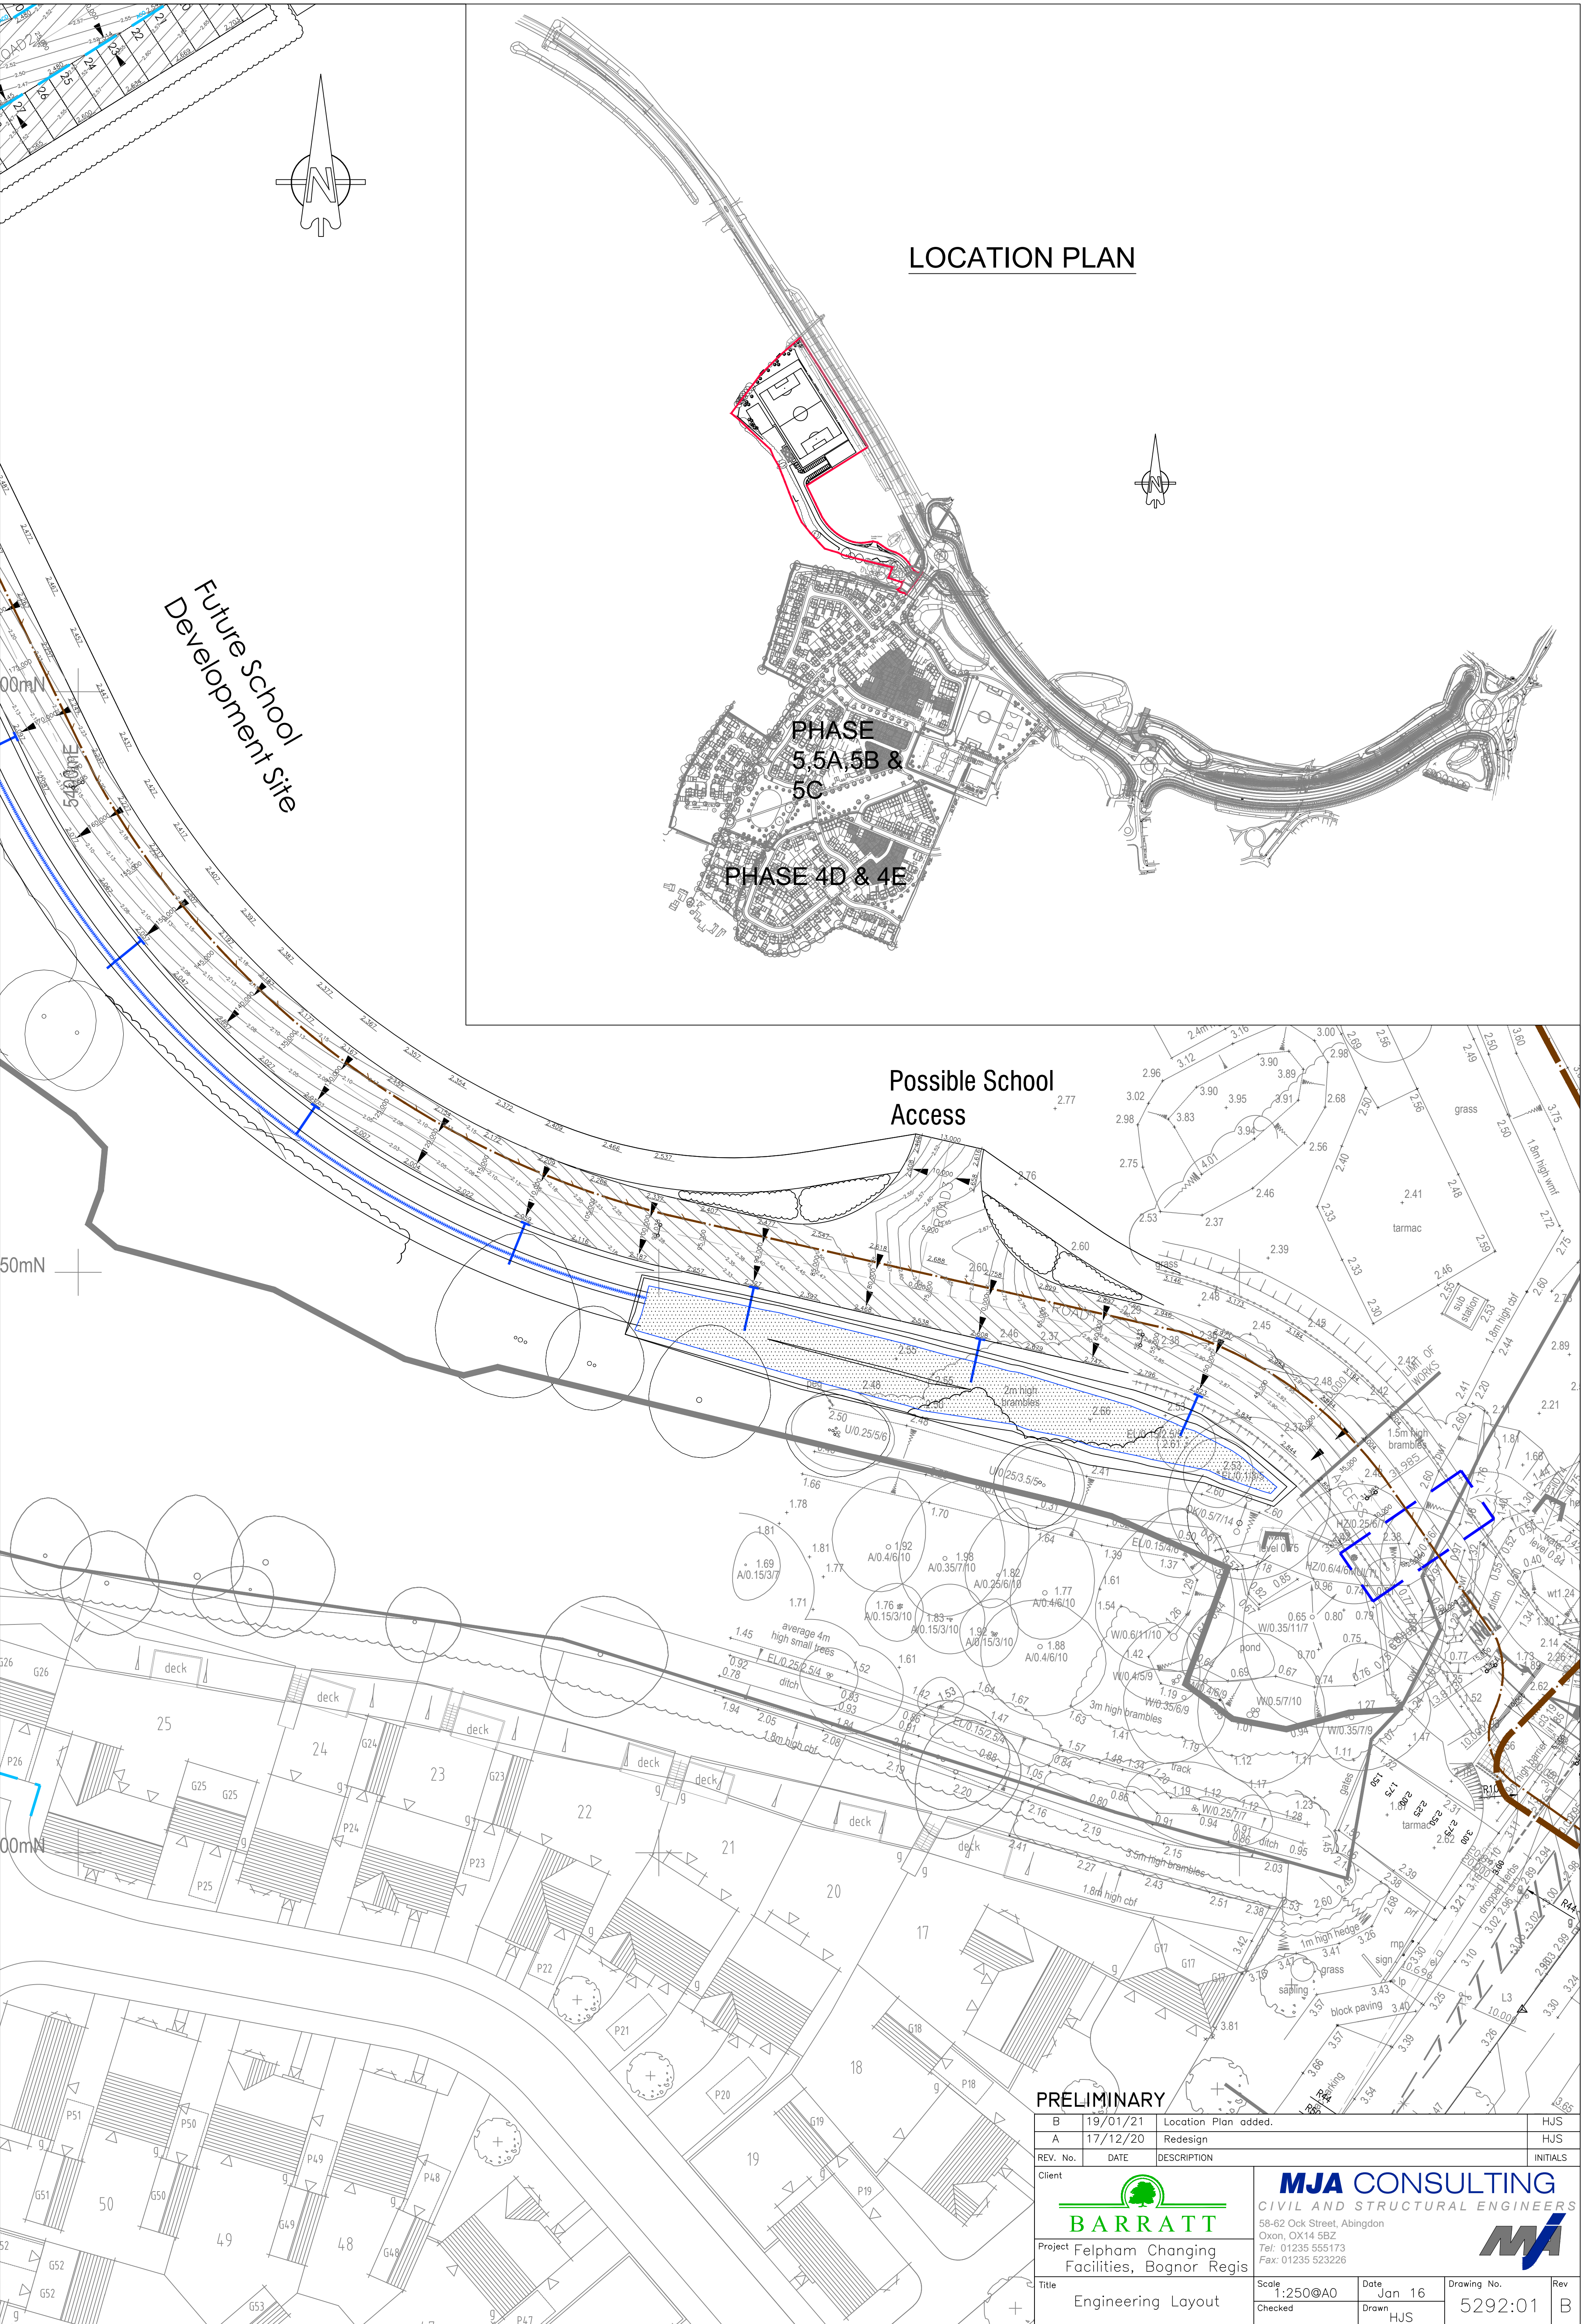


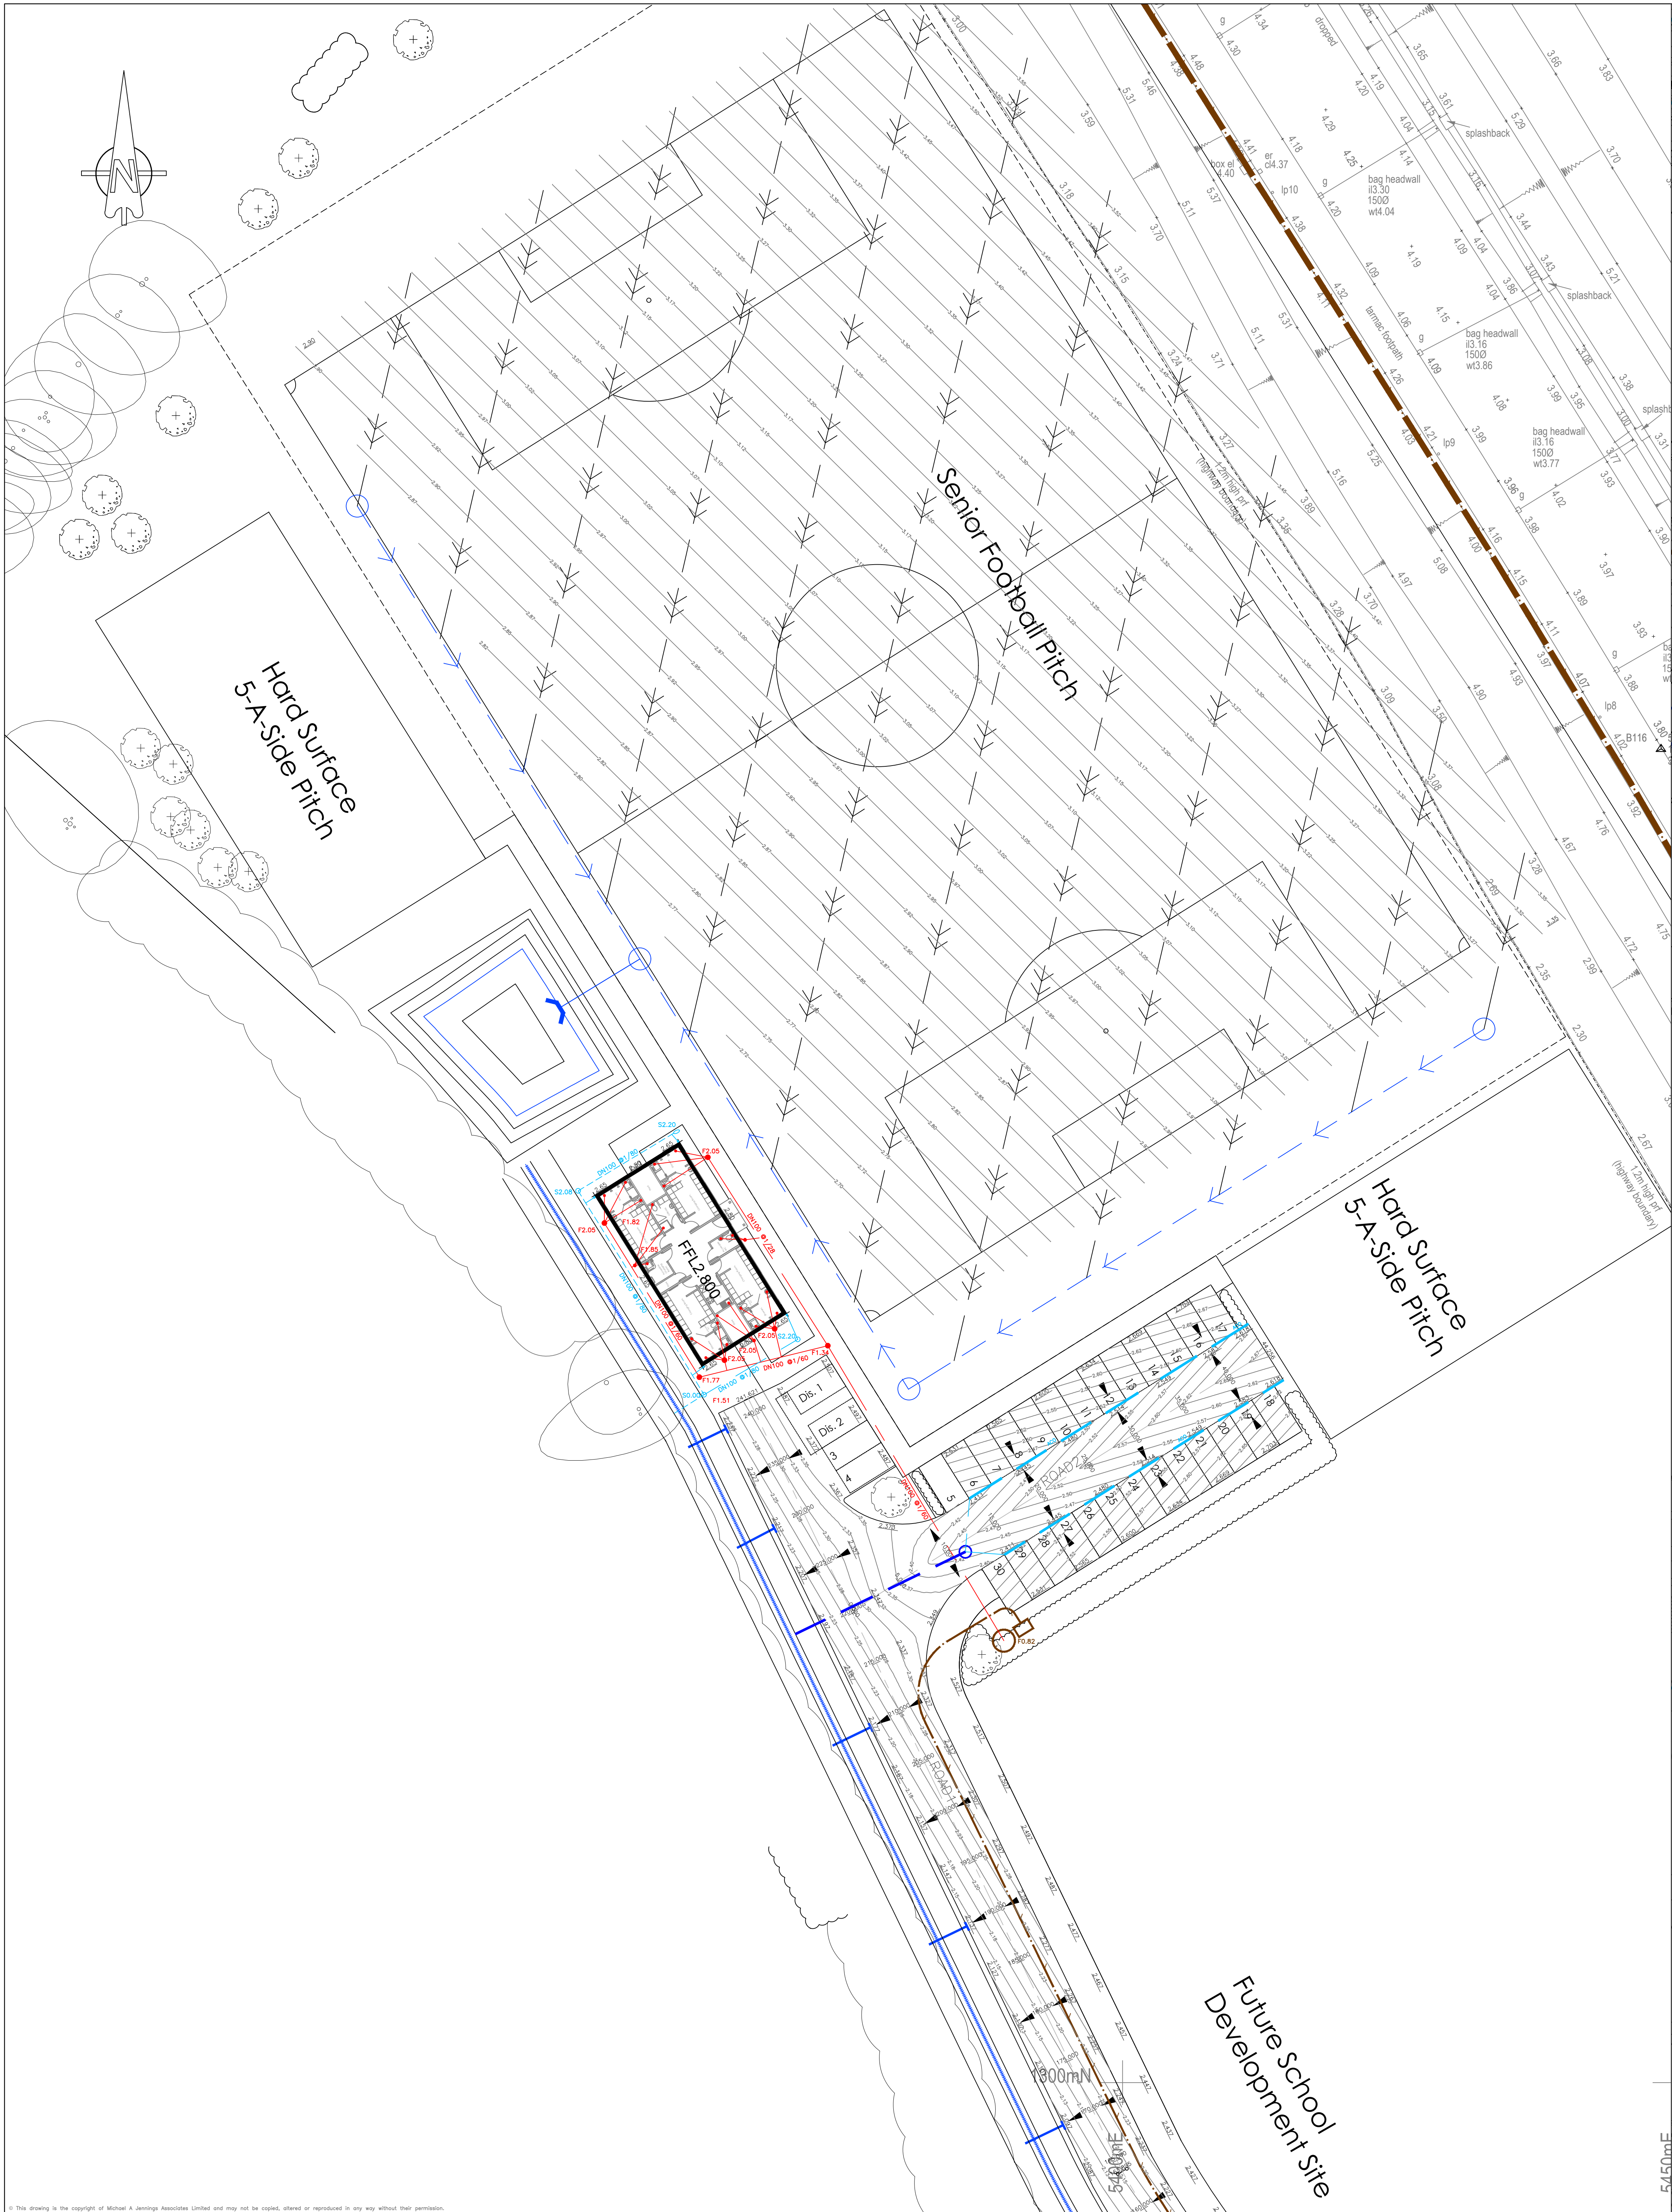

PRELIMINARY

REV. No.	DATE	DESCRIPTION	INITIALS
B	19/01/21	Location Plan added.	HJS
A	17/12/20	Redesign	HJS

Client: **BARRATT**

Project: Felpham Changing Facilities, Bognor Regis

Title: Engineering Layout

Scale: 1:250 @ A0

Date: Jan 16

Drawn: HJS

Drawing No.: 5292:01

Rev: B

MJA CONSULTING
CIVIL AND STRUCTURAL ENGINEERS
56-62 Oak Street, Abingdon
Oxon, OX14 5BZ
Tel: 01235 555173
Fax: 01235 523226

MJA