


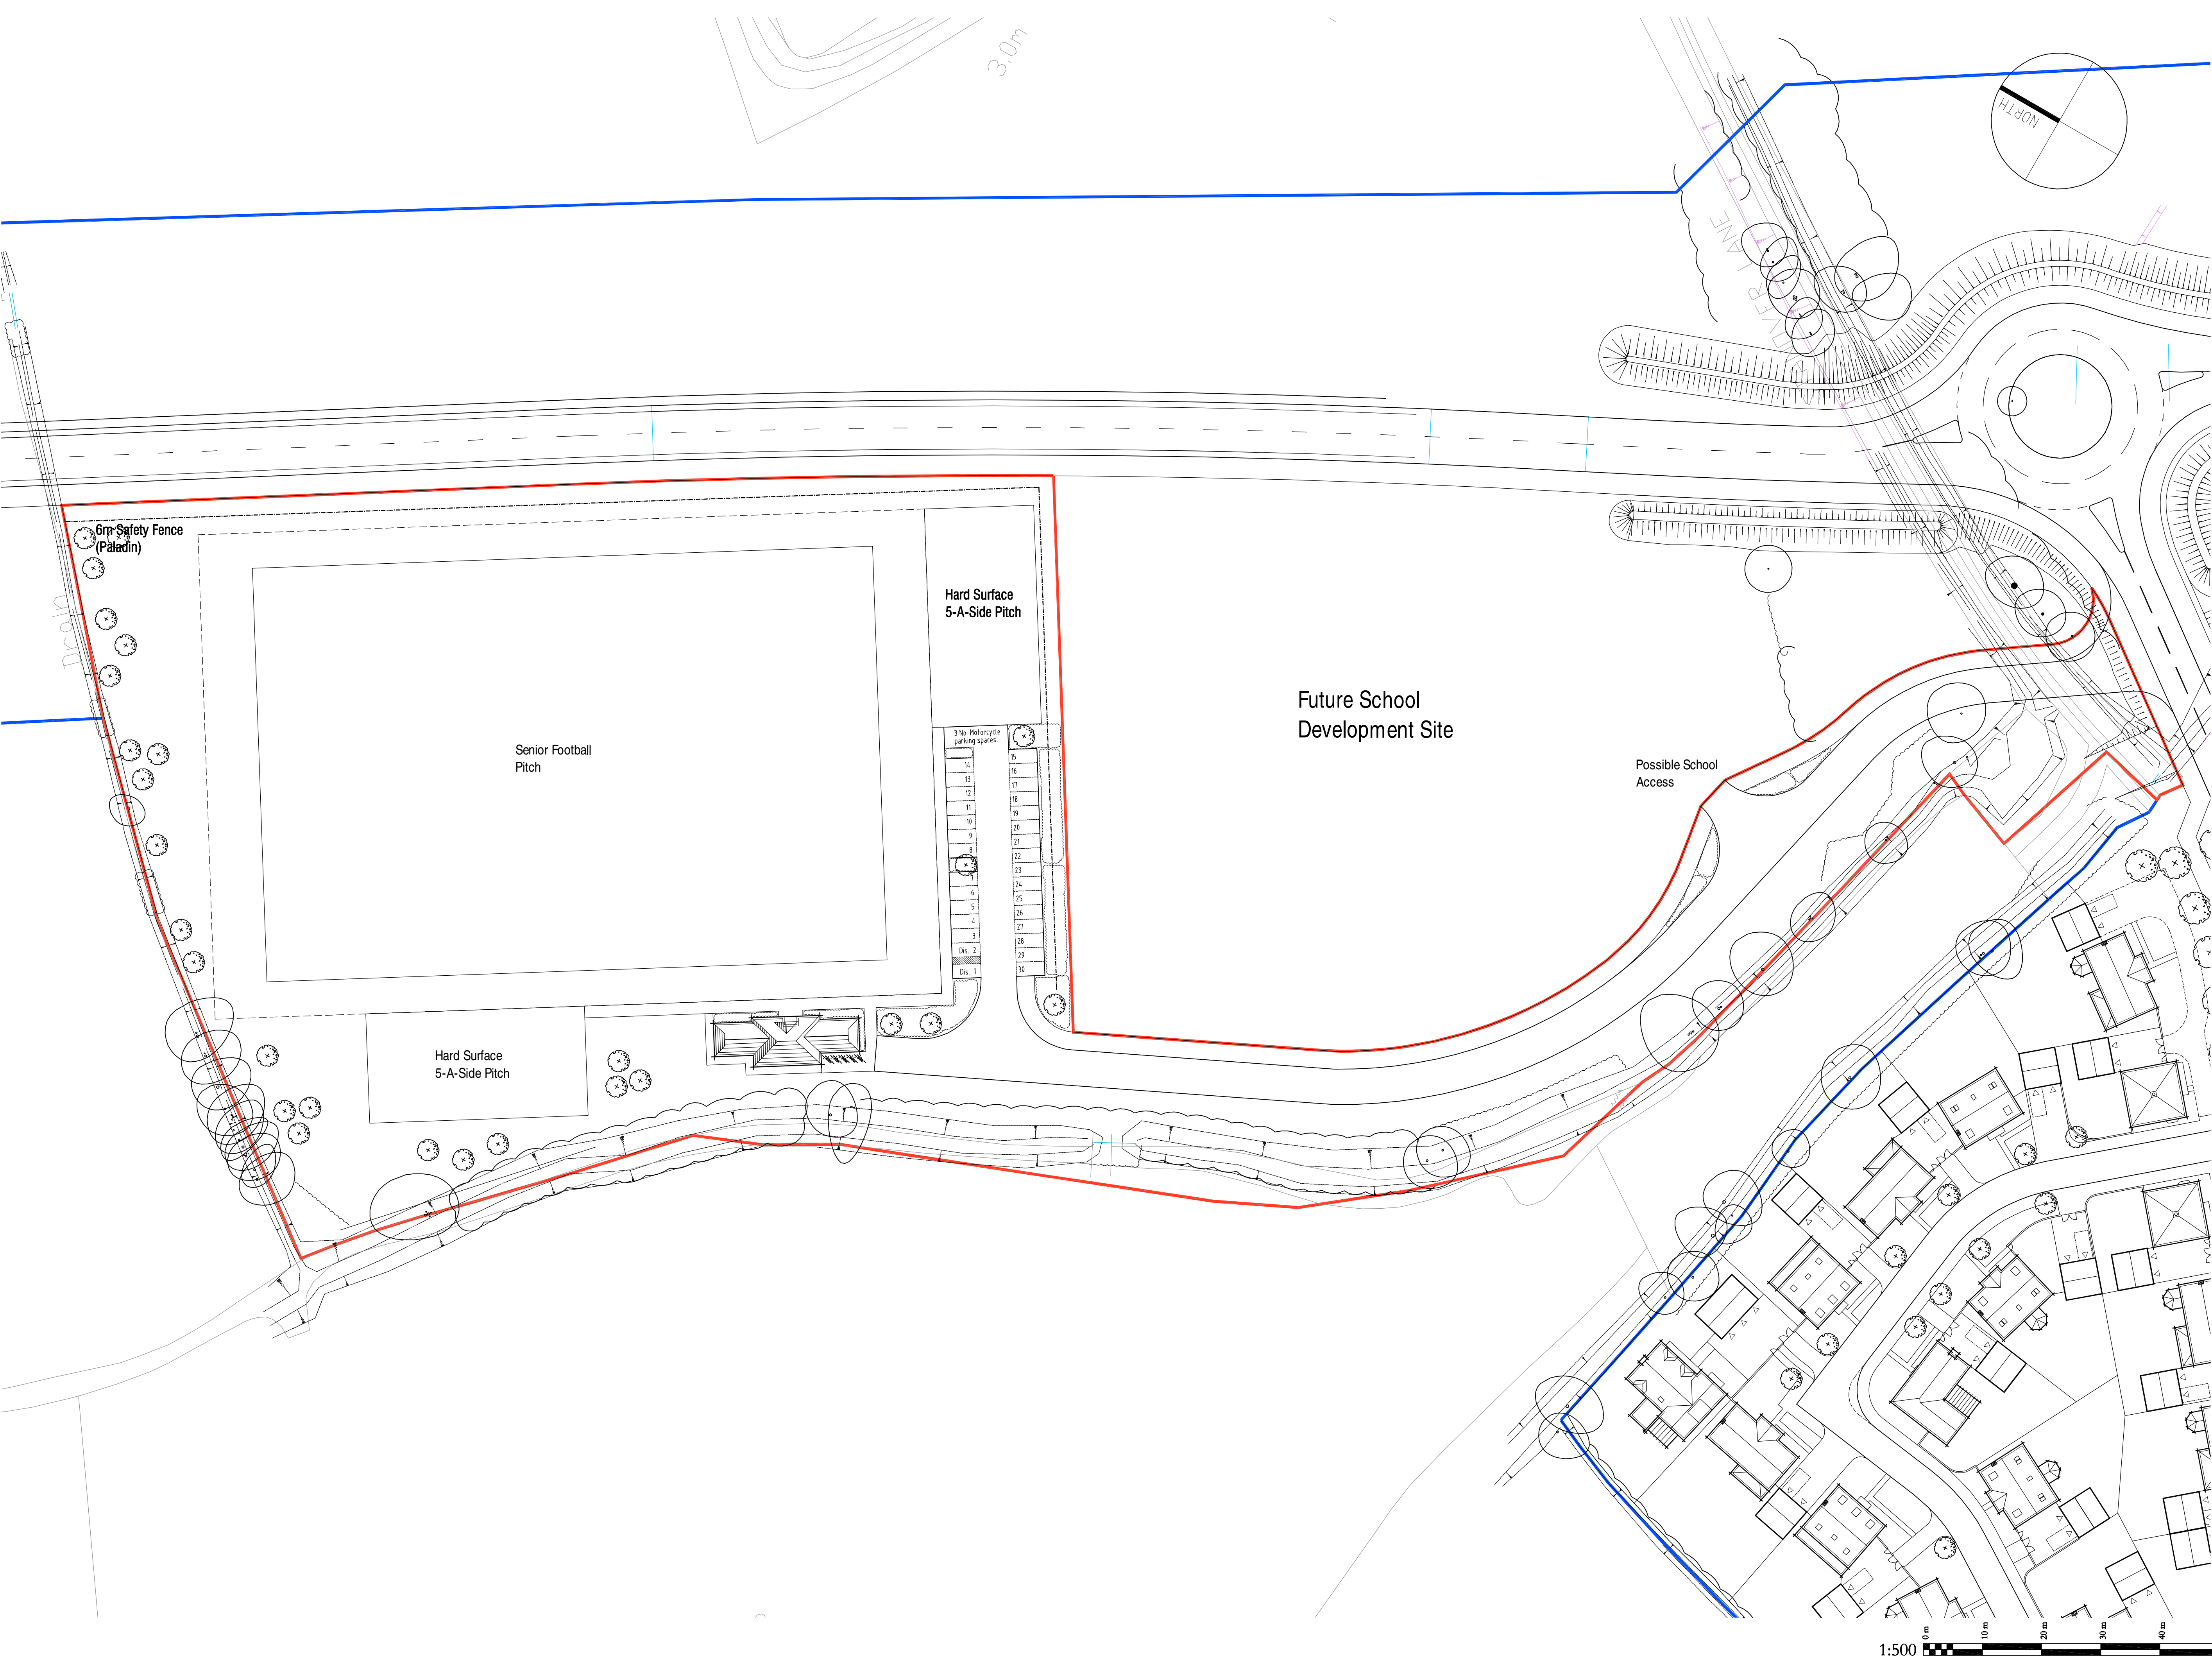

Drawn by :
Date: JULY'09
© This drawing and the works depicted are the copyright of Dalton Crawley Partnership Ltd. and may not be reproduced or amended except with written permission. No liability will be accepted for amendments made by other persons. No dimensions are to be scaled from this drawing. All O.S. information reproduced from Ordnance Survey Data © Crown Copyright 2003. All Rights reserved.

Revisions			
Rev	Date	Drawn	Checked
A	29.07.09	CMJ	
LAYOUT ADJUSTED TO INCORPORATE 5 A-SIDE PITCHES.			
B	21.08.09	LMH	
ROAD ALIGNMENT AND PARKING UPDATED. 6M FENCE SHOWN. APPLICATION BOUNDARY ADDED.			
C	9.09.09	CMJ	
SITE LAYOUT COMPRESSED. BOUNDARY LINE ADJUSTED TO SUITE.			
D	10.09.09	CMJ	
SIZE OF SENIOR PITCH INCREASED. LAYOUT ADJUSTED TO SUITE.			
E	28.09.09	CMJ	
LANDSCAPE INFORMATION ADDED.			

FOR HARD / SOFT LANDSCAPE INFORMATION
REFER TO FABRIK DWG. D1530.L.501 & 502.

Project:
AREA 6
FELPHAM
WEST SUSSEX

Drawing Title:
CHANGING FACILITIES BUILDING
SITE LAYOUT

Client:

BARRATT
HOMES
build. around you

Dalton Crawley Partnership
Masterplanning | Feasibility | Planning | Technical | Detailing
29 Carlton Crescent, Southampton, Hants SO15 2EW
Tel: 023 80719400 Fax: 023 80719406
Scale: 1:500 @ A1
Drg No: D42/5250/CFB/SL-01. Rev.E.