


SPECIFICATION SHEET

3030 Rebound Panel

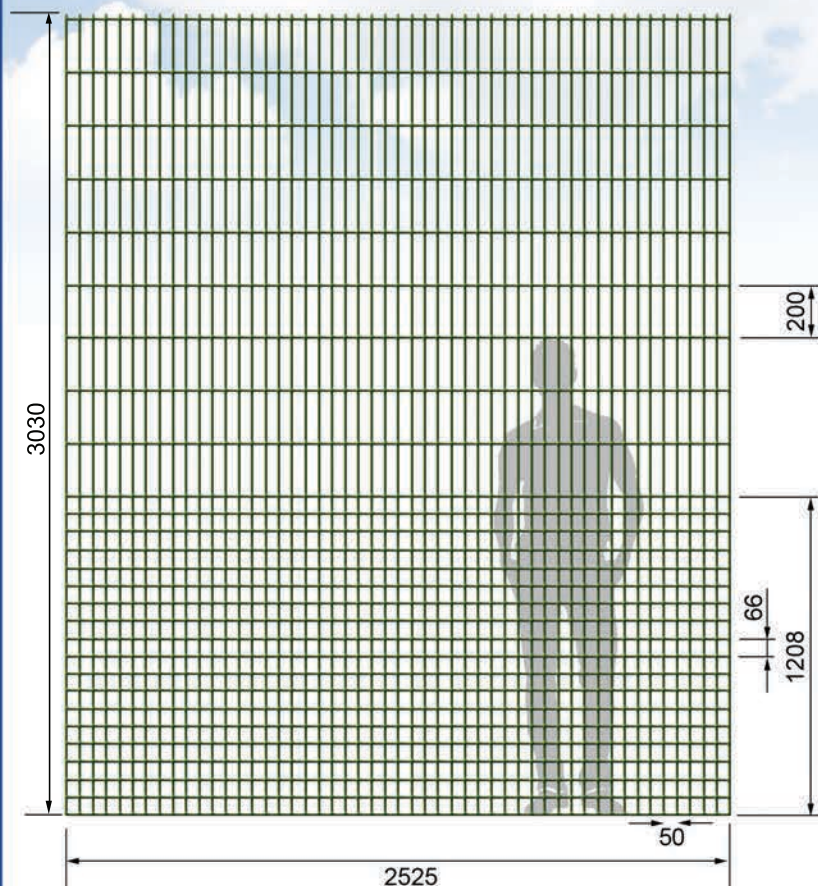


Showing top of panel

TECHNICAL SPECIFICATION DualTech 868 Rebound

WIRE SIZE:- 8mm & 6mm NOMINAL

WIRE:- PRE GALVANISED TO BS EN10244
IN ACCORDANCE WITH BS 1722 PT 14

POWDER COATING:- TO BS 1722 PT 16

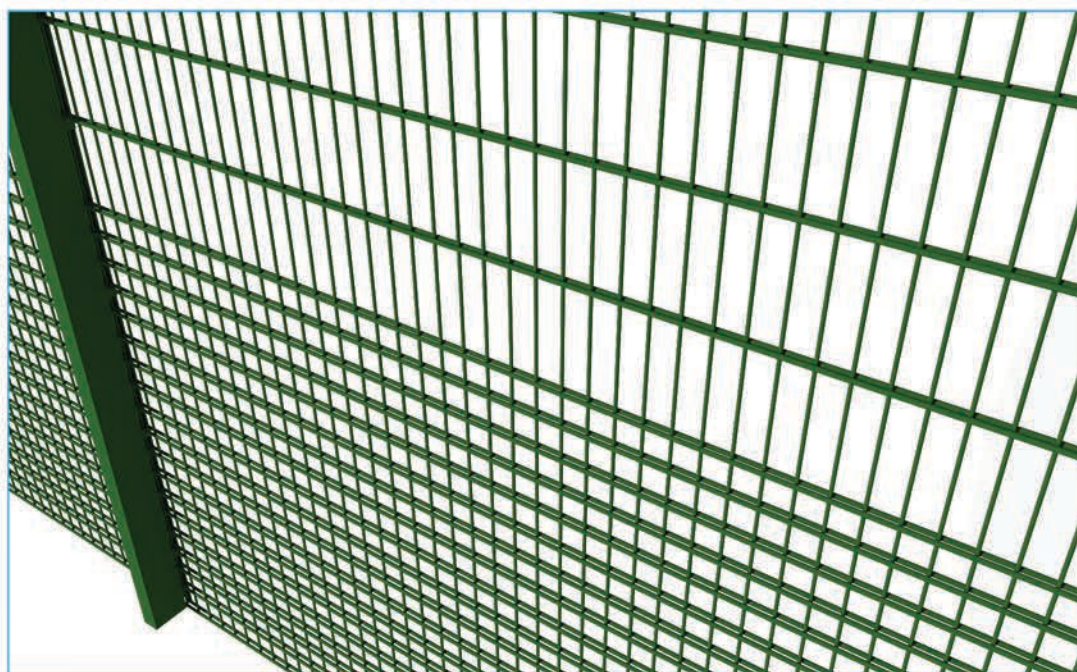

Showing lower rebound section

