
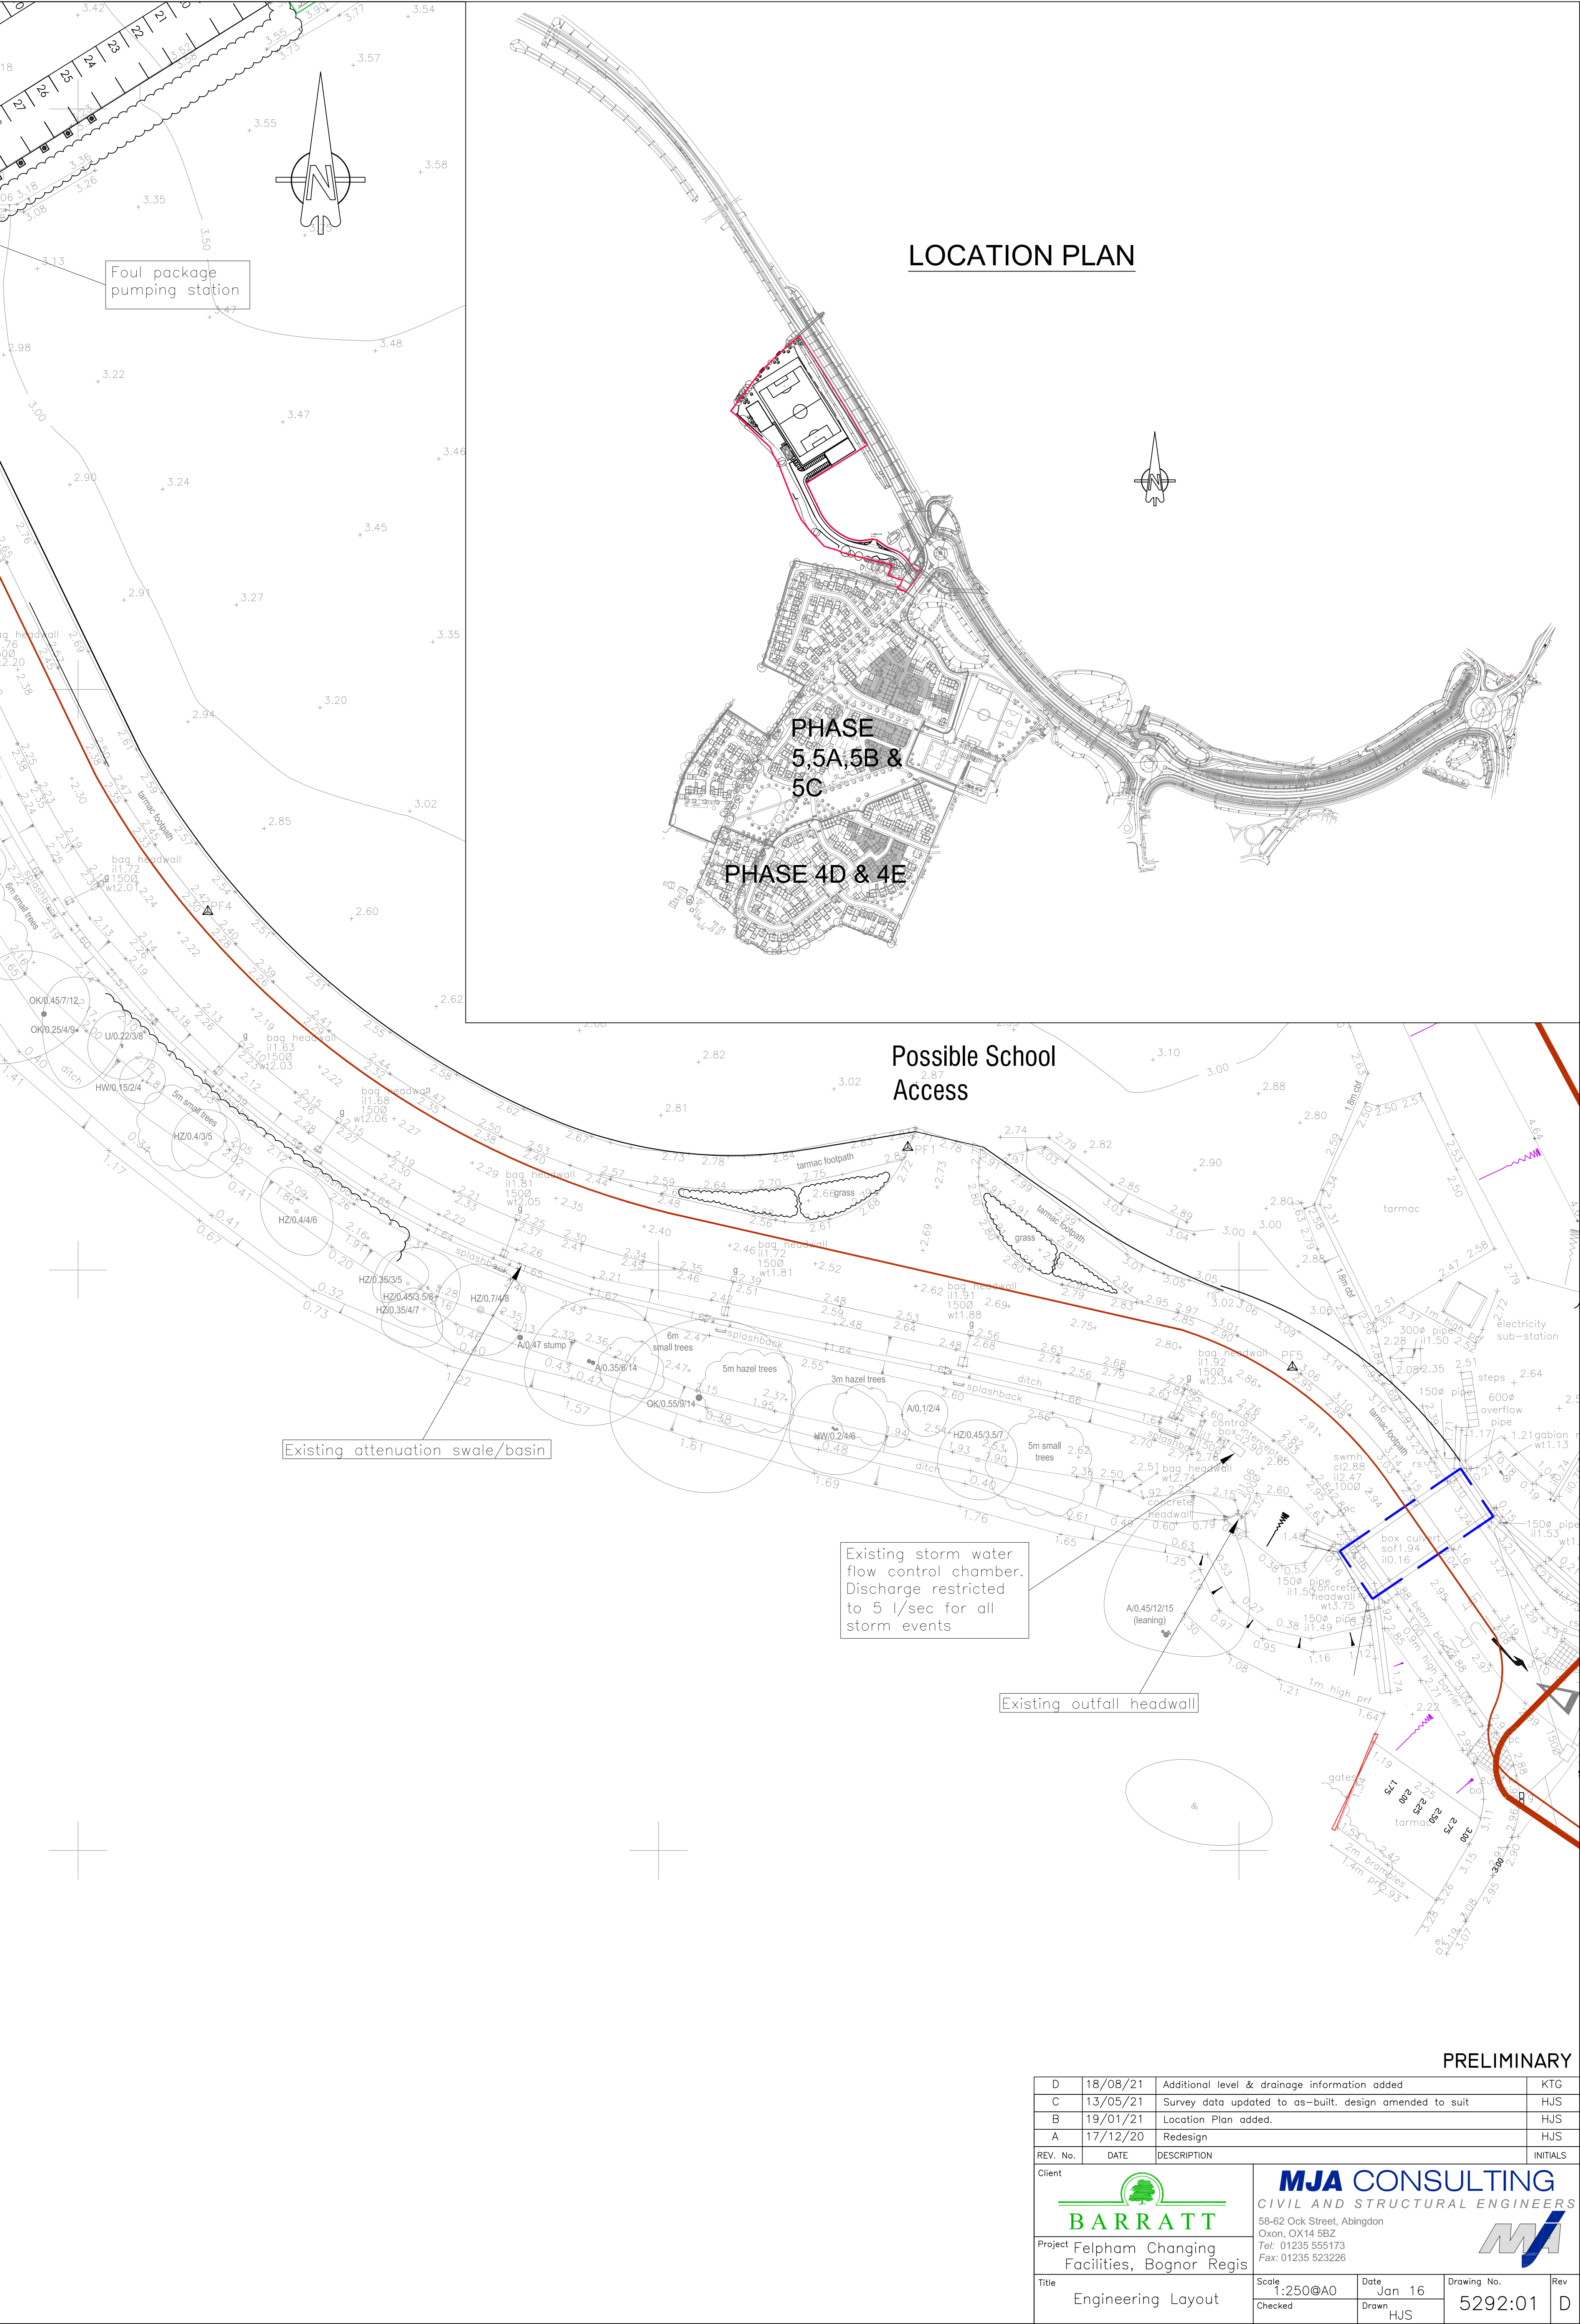


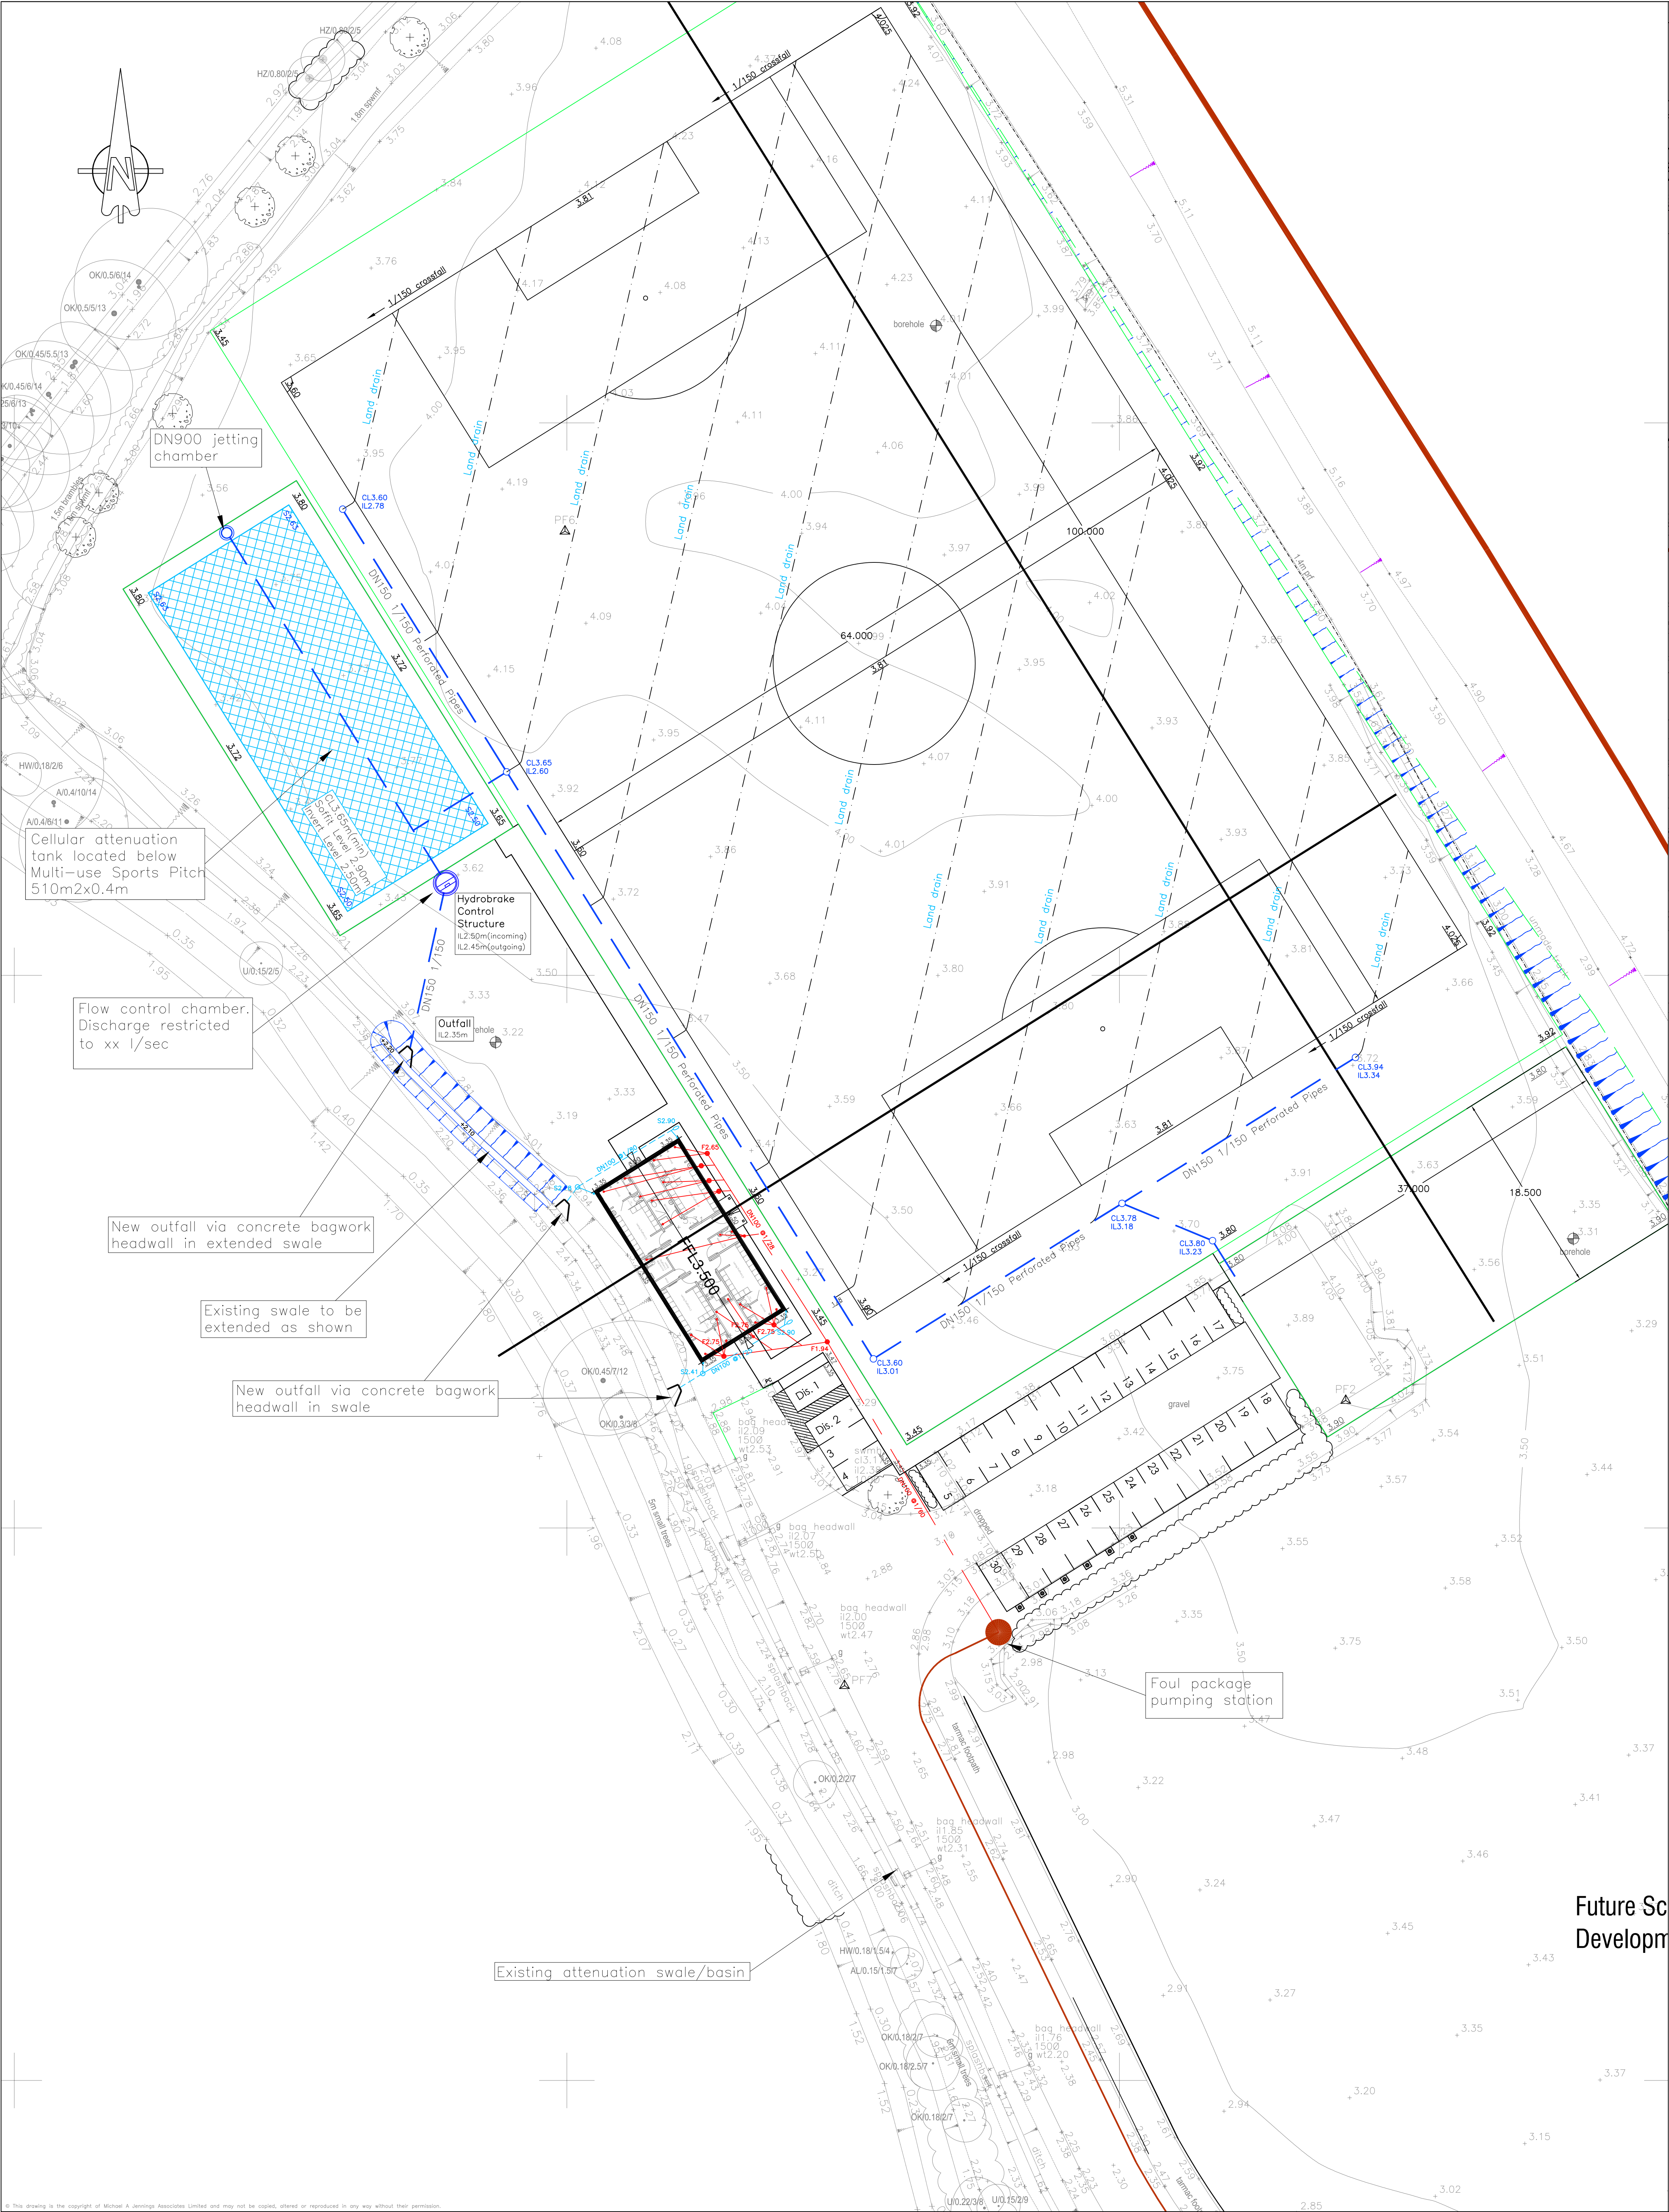

PRELIMINARY

D	18/08/21	Additional level & drainage information added	KTG
C	13/05/21	Survey data updated to as-built, design amended to suit	HJS
B	19/01/21	Location Plan added.	HJS
A	17/12/20	Redesign	HJS
REV. No.	DATE	DESCRIPTION	INITIALS
Client			
			
			
Project Felpham Changing Facilities, Bognor Regis			
Title Engineering Layout			
Scale 1:250@A0		Date Jan 16	Drawing No. 5292:01
Checked		Drawn HJS	Rev D