



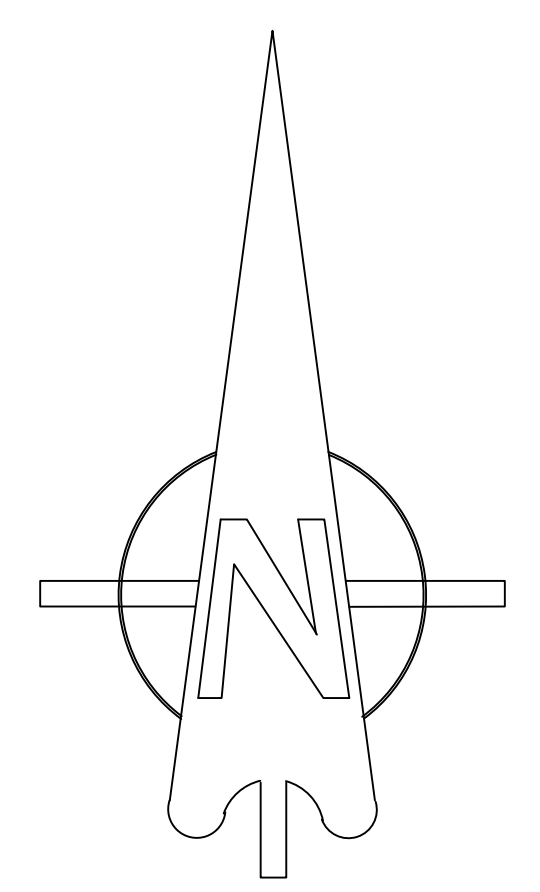

LOCATION PLAN

 

LEGEND

 3.0m WATERCOURSE EASEMENT

PRELIMINARY

A	21/09/21	Swale design and outfall position amended.	HJS
REV. No.	DATE	DESCRIPTION	INITIALS
Client		 BARRATT	MJA CONSULTING CIVIL AND STRUCTURAL ENGINEERS Monarch House, Barton Lane, Abingdon, Oxon, OX14 3NB Tel: 01235 555173 Fax: 01235 523226 
Project		Felpham Changing Facilities, Bognor Regis	
Title	Scale	Date	Drawing No.
	1:1250@A2	Sept 21	5292:02
Easement Layout		Checked	Rev
		HJS	A