
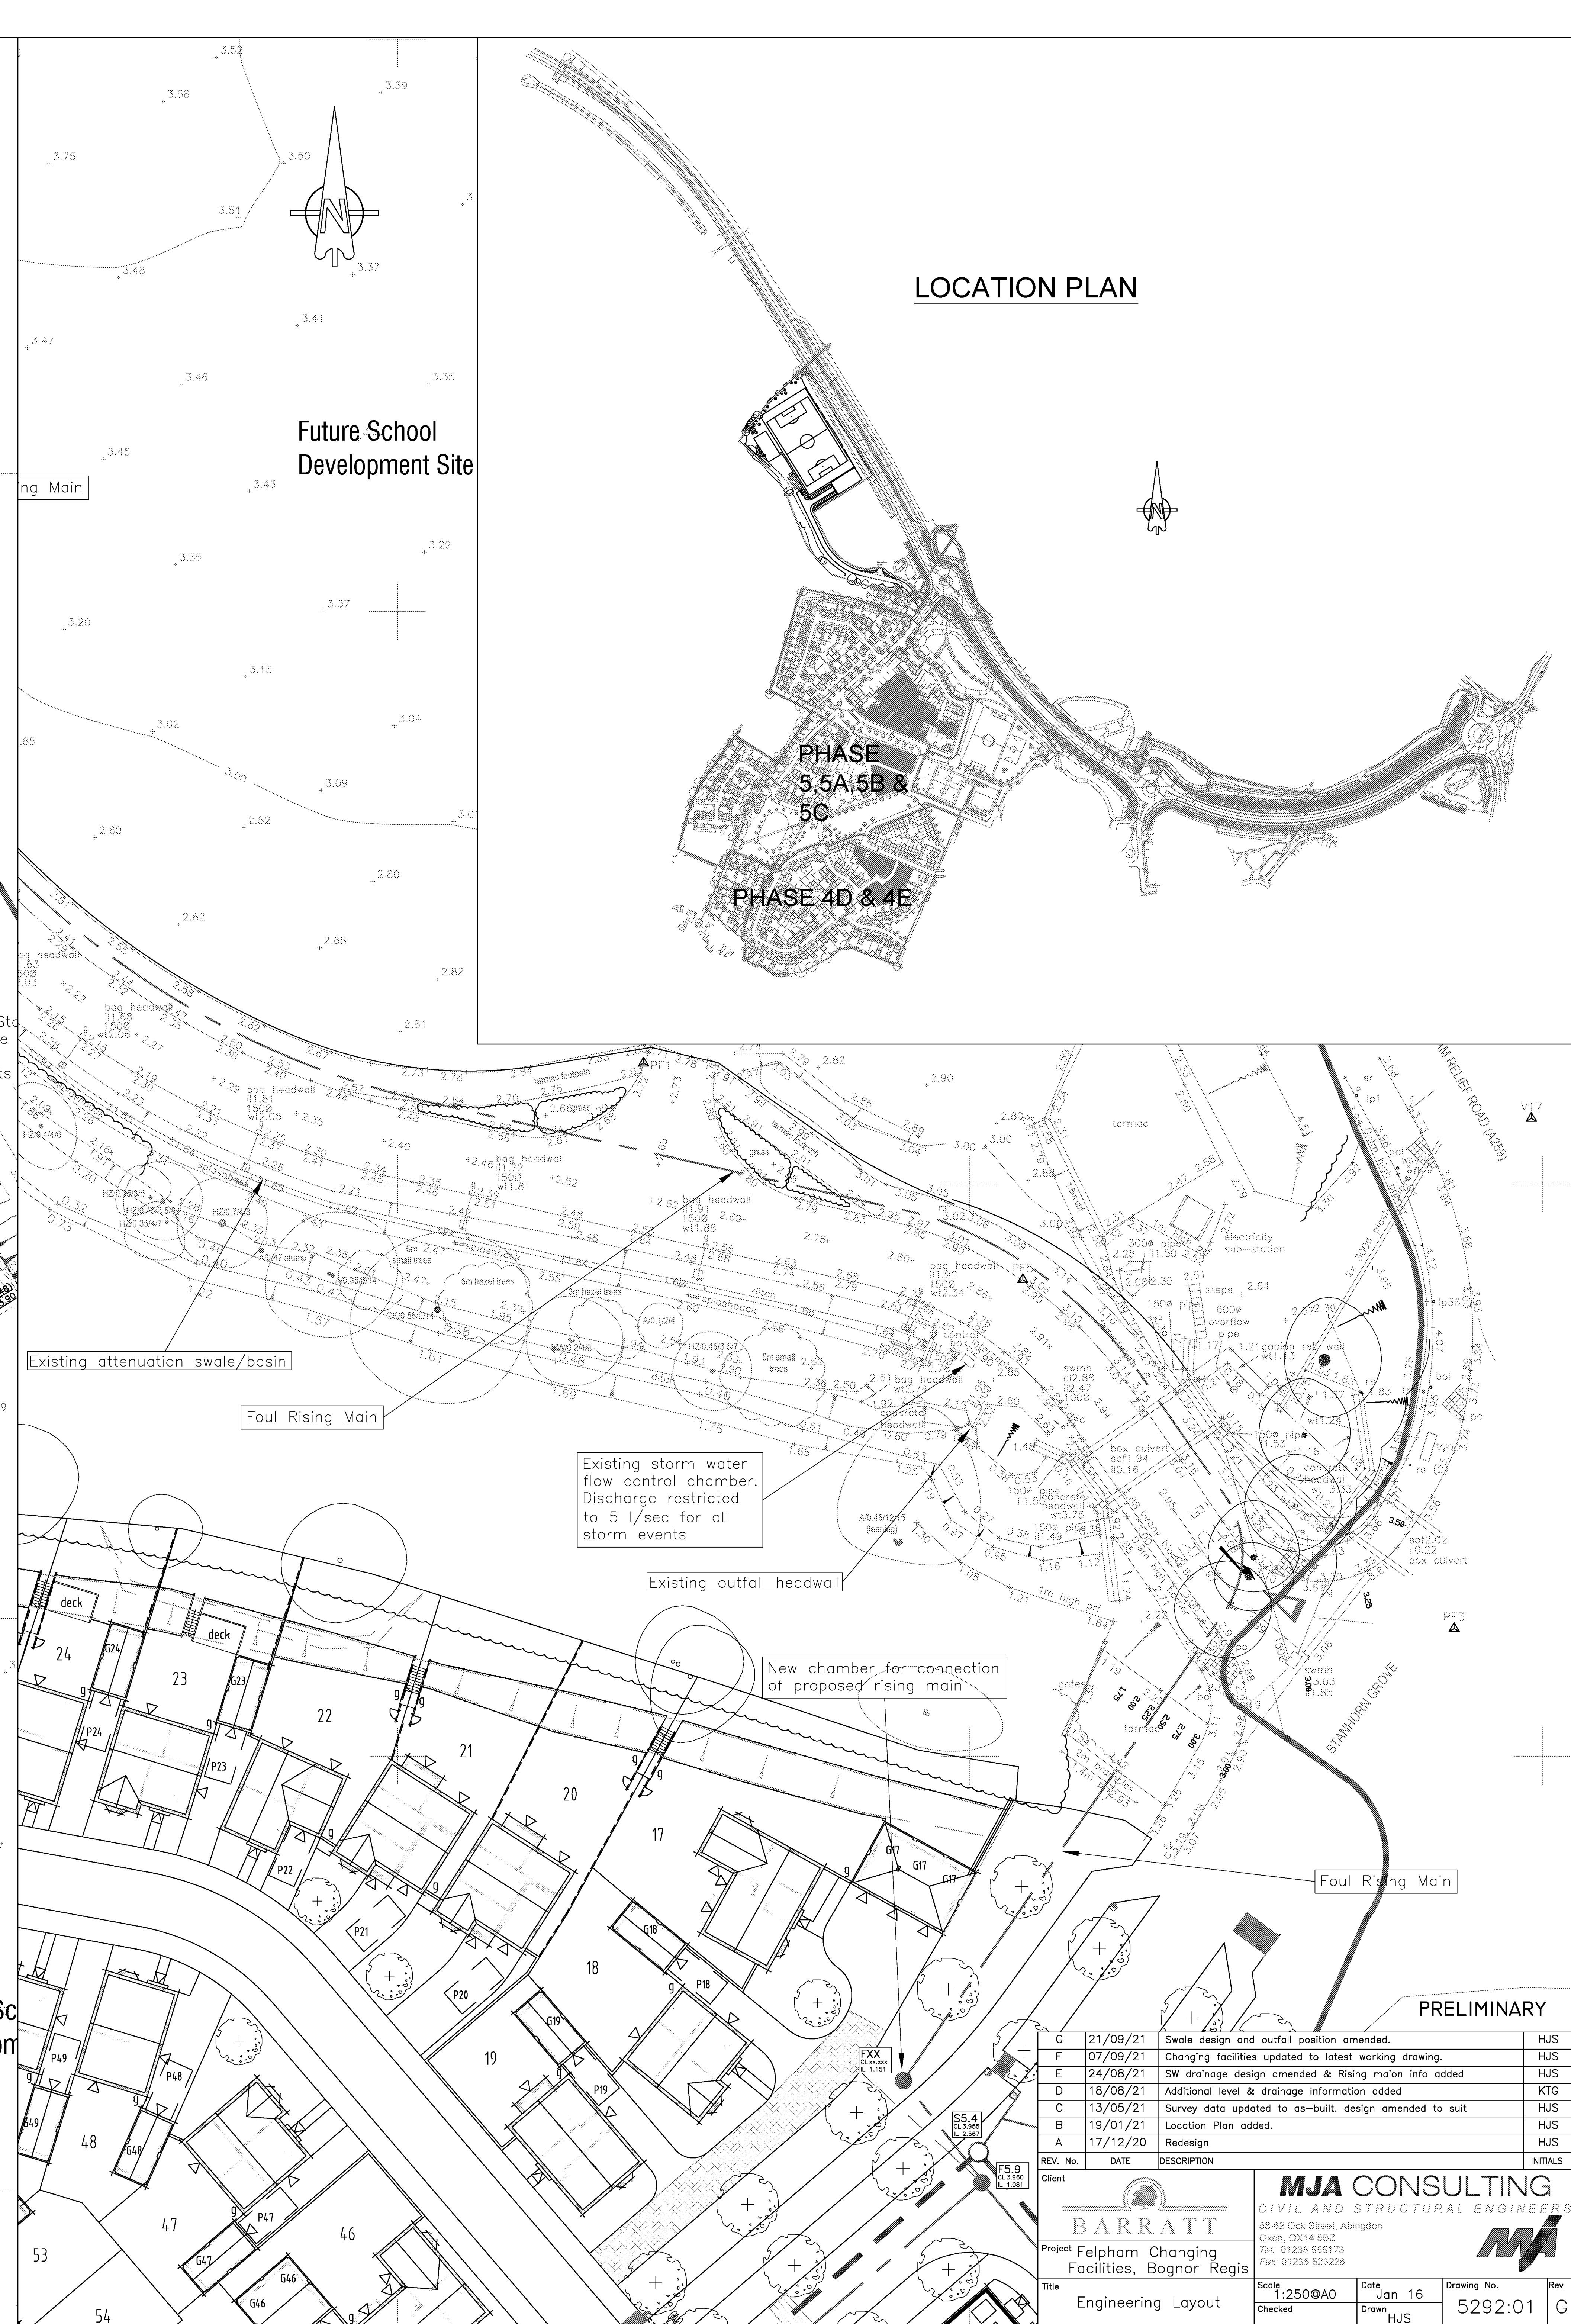


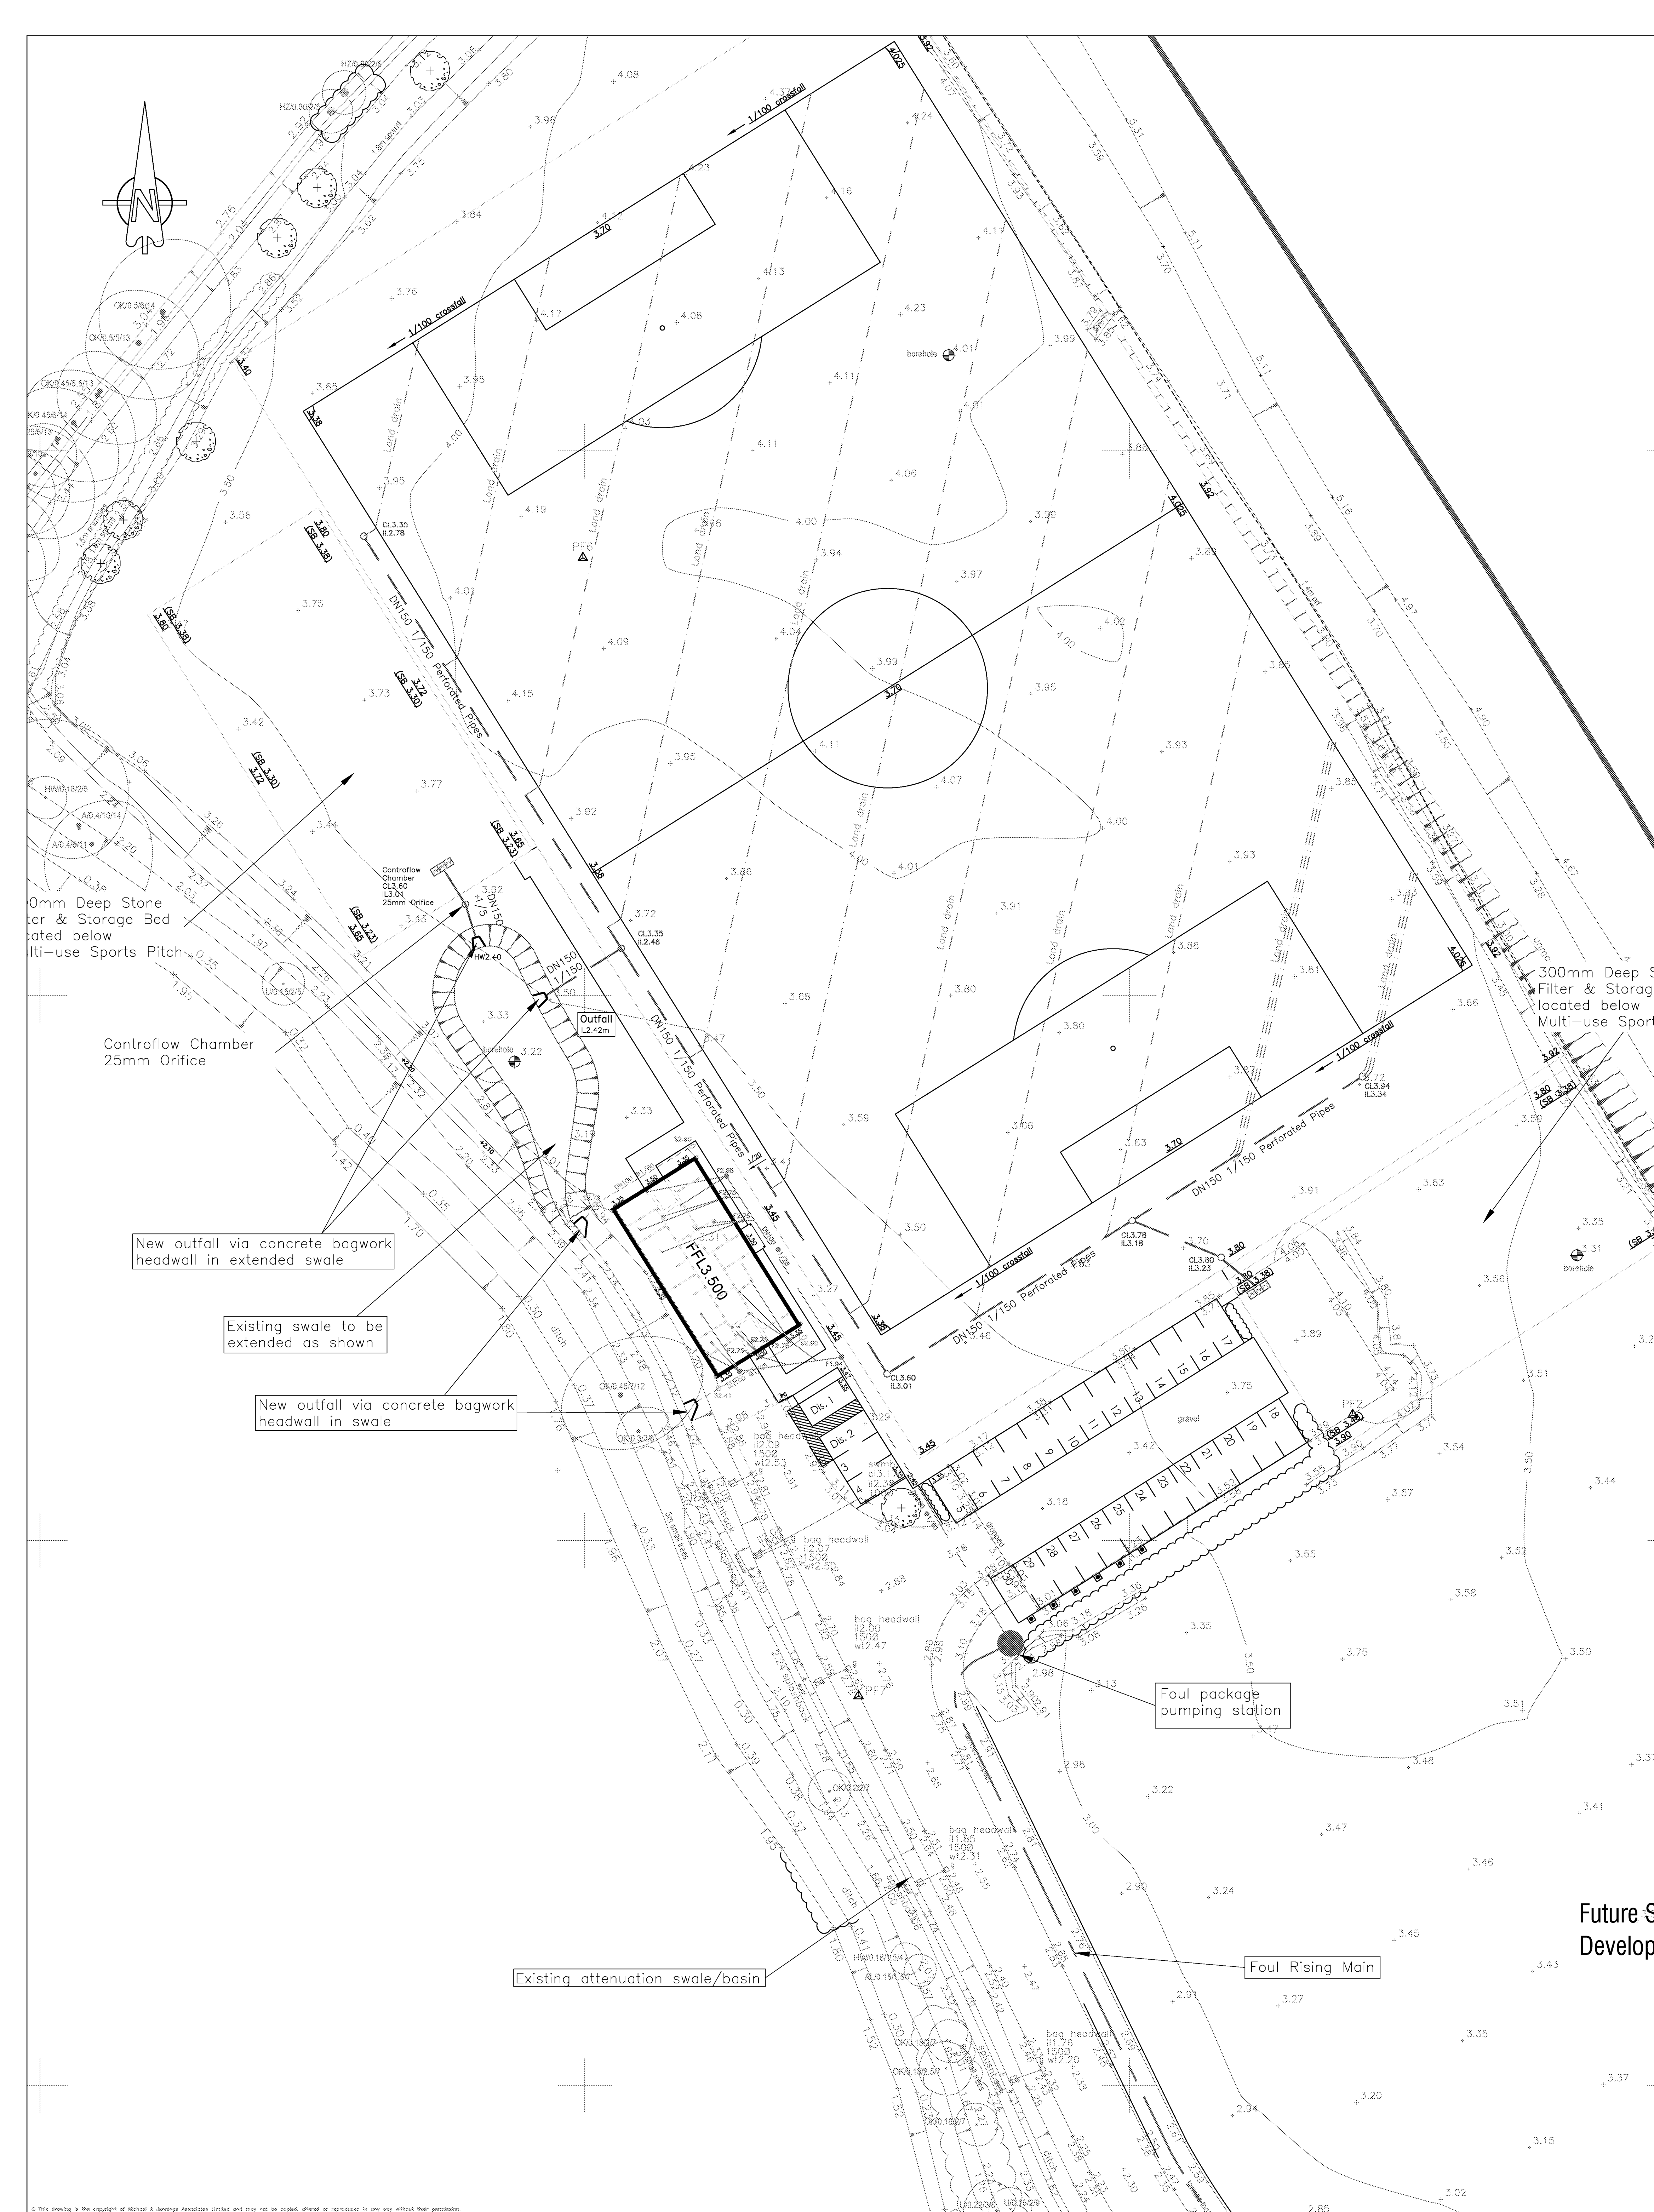

PRELIMINARY			
G	21/09/21	Swale design and outfall position amended.	HJS
F	07/09/21	Changing facilities updated to latest working drawing.	HJS
E	24/08/21	SW drainage design amended & Rising main info added	HJS
D	18/08/21	Additional level & drainage information added	KTG
C	13/05/21	Survey data updated to as-built, design amended to suit	HJS
B	19/01/21	Location Plan added.	HJS
A	17/12/20	Redesign	HJS
REV. No.	DATE	DESCRIPTION	INITIALS
Client			
BARRATT			
Project Felpham Changing Facilities, Bognor Regis			
Title Engineering Layout			
Scale	250@A0	Date	Jan 16
Checked		Drawn	HJS
Drawing No.	5292:01	Rev	G

MJA CONSULTING
CIVIL AND STRUCTURAL ENGINEERS
55-62 Oak Street, Abingdon
Oxon, OX14 6BE
Tel: 01235 555173
Fax: 01235 523229

MJA