


6m Safety Fence
(Paladin)

SPECIFICATION
All works generally, to comply with the written Soft
Landscape Specification.

NOTES:
DO NOT SCALE FROM DRAWING
NOT FOR CONSTRUCTION, FOR PLANNING
PURPOSES ONLY

Legend

- Existing trees to be retained and protected during construction
- Proposed tree planting within soft landscape. See detail on sheet 2.
- Proposed shrub planting to receive 75mm bark mulch after planting operations
- Proposed amenity grass areas to be seeded with A4 grass mix as supplied by Germinal Seeds or similar and approved
- Proposed grassland areas, to be seeded with EM2 Meadow Mix as supplied by Emorsgate or similar and approved
- Proposed sports turf grass. To be confirmed by specialist designer
- Areas of grass to be retained, where disturbed see with wet tolerant meadow mixture, to be seeded with EM8 seed mix as supplied by Emorsgate Seeds or similar and approved
- 450mm knee rail fence to boundary
- 6m ball net as per specialist designers detail and specification
- 3m high rebound walls to 5-a-side pitches
- 1100mm post and rail fence to pond
- Single gate to match fence.
- Steel Sheffield Cycle Stand. Broxap or similar and approved.
- Dog waste bin from Broxap or similar and approved.
- Steel frame bench and bin from Broxap or similar and approved.
- Tarmac to road and footpaths. Laid in line with engineer's details
- Gravel to car park area. Laid in line with engineer's details.
- Buff Riven paving slabs 450x450mm from Marshalls or similar and approved. Laid in line with engineer's details.

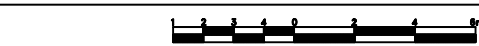

Rev	Date	Details	Drawn
C	05.11.21	Pond and pitch layout revised	LS
B	02.06.21	LPA Comments: fence image added	JM
A	27.04.21	LPA Comments	JM


ACD ENVIRONMENTAL
HEAD OFFICE
Rodbourne Rail Business Centre, Grange Lane,
Malmesbury, SN16 0ES
Tel: 01666 825646
4 & 5 The Old Mill, Fry's Yard, Bridge Street,
Codalming, GU7 1HP
Tel: 01483 425714
Suite 6, Crescent House, Yonge Close,
Eastleigh, SO50 9SX
Tel: 02382 026300
email: mail@acdenv.co.uk
www.acdenvironmental.co.uk



scheme: Changing Facility Zone
E, Stanhorn Grove,
Felpham
client: Barratt Homes
drawing: Hard and Soft
Landscape Proposals
date: April 2021
scale: 1:250@A1
drawing no: BDWS23254 11 Sheet 1
drawn: JM checked: DKM

Copyright of ACD Environmental Ltd. All rights described in
Chapter IV of the Copyright, Designs and Patents Act 1988
have been generally asserted. 2011. Copyright of this plan
remains with ACD until all fees have been paid in full.