


NOTE
THIS DRAWING MAY BE SCALED FOR PLANNING PURPOSES ONLY.
ALL DIMENSIONS TO BE CHECKED ON SITE PRIOR TO COMMENCEMENT OF WORK. ALL DIMENSIONS RELATING TO SUB-CONTRACTORS OR SUPPLIERS WORK MUST BE CHECKED AND AGREED BETWEEN THE GENERAL CONTRACTOR, THE SUB-CONTRACTOR(S) AND / OR SUPPLIER(S). ALL DIMENSIONS ARE IN MILLIMETRES. ALL WORKS OR MATERIALS INDICATED ON THE DRAWING ARE TO BE TO THE LATEST BRITISH STANDARDS AND ARE TO BE CARRIED OUT IN ACCORDANCE WITH THE RELEVANT CODES OF PRACTICE OR RECOGNISED TRADE ASSOCIATION RECOMMENDATIONS AND PUBLICATIONS.
THIS DRAWING TO BE READ IN CONJUNCTION WITH ALL RELEVANT DRAWINGS AND SPECIFICATIONS OF OTHER CONSULTANTS.
ANY DISCREPANCIES TO BE BROUGHT TO THE ATTENTION OF PDK ARCHITECTURE AND SURVEYING . IF IN DOUBT ASK.
© THIS DRAWING IS THE COPYRIGHT OF PDK ARCHITECTURE AND SURVEYING.

APPR DATE STATUS




FRONT ELEVATION

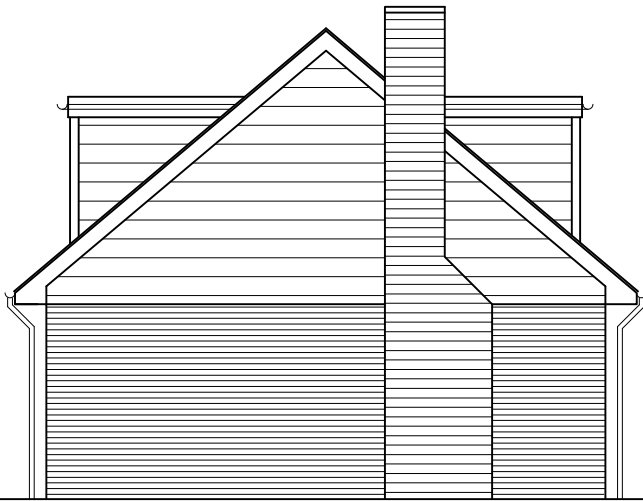


SIDE ELEVATION




SIDE ELEVATION

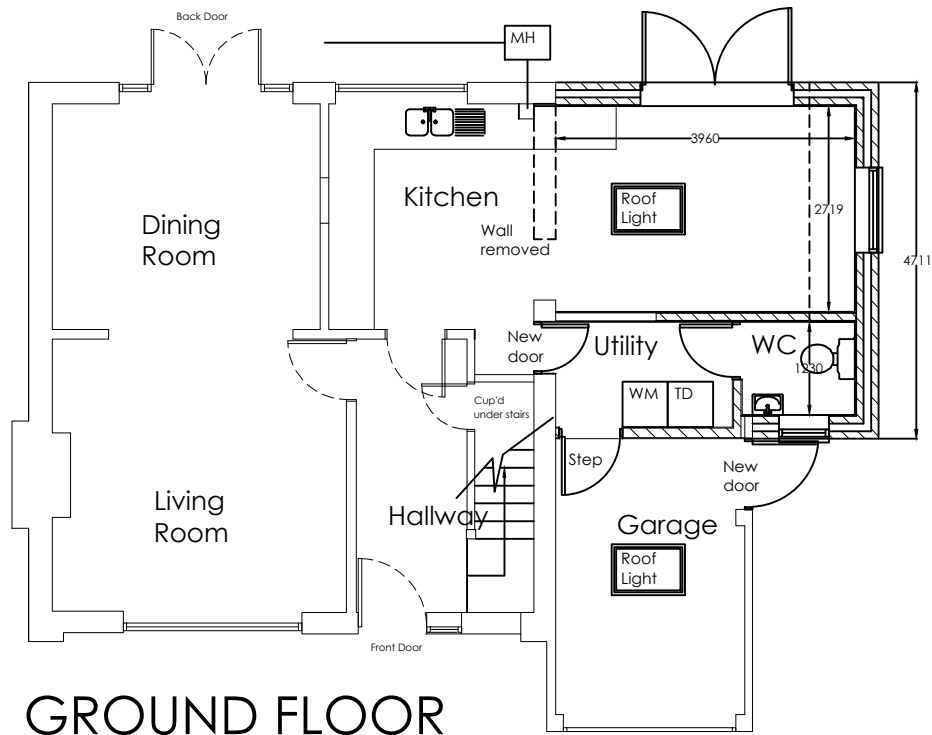

GROUND FLOOR

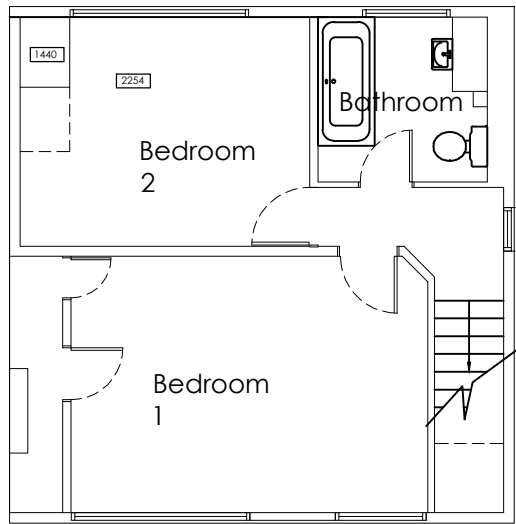


FIRST FLOOR

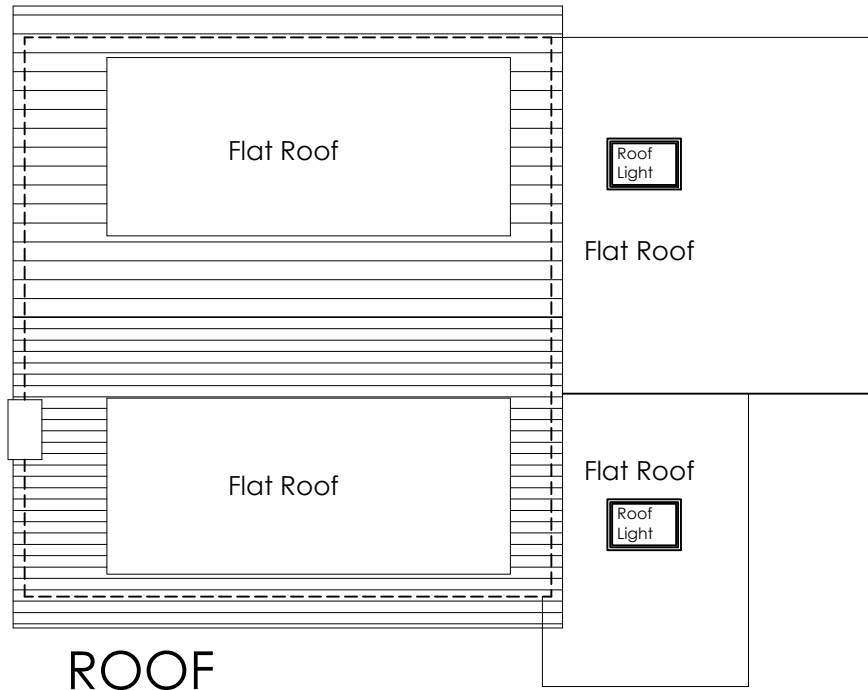

ROOF

Materials
Roof :- Main pitched roof concrete tiles.
Felt flat roof dormers, extension and garage.
Walls :- Painted brickwork and plastic cladding.
Shingles to gable at first floor
Fascia and Soffit :- White plastic.
Windows :- White PVC double glazed.
Doors :- PVC double glazed.
Gutter :- White plastic.

1:100 @ A3

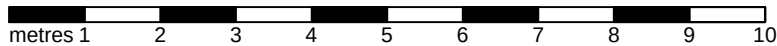

BACK ELEVATION

A		28-01-19	Utility provided, WC moved Roof light. Roof added	pjc
REV	DATE	AMENDMENT		BY
PROJECT		7 IVANHOE PLACE BOGNOR REGIS SUSSEX. PO22 7QN		
DRAWING		PROPOSED PLANS and ELEVATIONS		
Date	Jan 2019	Drawn By	PJC	
Scale	1: 100 @A3	Iss. App. By	DKC	
Drawing No	002 A	File Location	0293	
		29 Breach Avenue, Southbourne, Emsworth, Hampshire, PO10 8NB T: 01243 697164 M: 07879471666 www.pdkconsulting.co.uk		
		PDK Architecture and Surveying		