


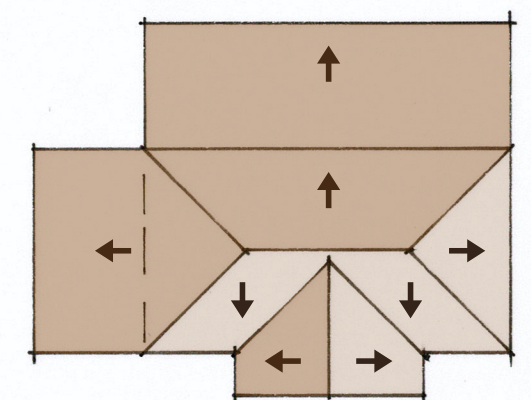

A horizontal number line is shown, labeled 'metres' at the bottom. The line has tick marks at 0, 2, 4, 6, 8, and 10m. The segments between the tick marks are shaded in an alternating pattern: the segment from 0 to 2 is shaded grey, 2 to 4 is white, 4 to 6 is shaded grey, 6 to 8 is white, and 8 to 10m is shaded grey.

Figured dimensions to take precedence over scaled dimensions. The contractor is to verify all dimensions on site before commencing any works. All dimensions are for main structural components and not finished sizes.

Any discrepancies whatsoever to be brought to the attention of the client immediately.

This drawing to be read in conjunction with structural engineers details and calculations.

The copyright of this drawing is reserved and must not be disclosed without authority.

A horizontal number line is shown, labeled 'metres' at the bottom. The line has tick marks at 0, 1, 2, 3, 4, and 5m. The segments from 0 to 1, 2 to 3, and 4 to 5m are shaded grey.

24 DOWNVIEW ROAD, FELPHAM

Existing 01 Jan 2026