

interlocking roof tiles to selection 25 degree pitch


exposed rafter feet stained black

feather edge weather boarding stained black


facing brick plinth

oak post and beam frame with gallows bracket bracing


black stained vertical boarded doors

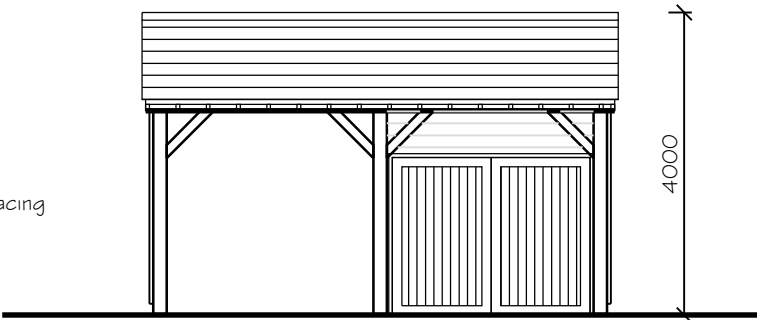


South Elevation

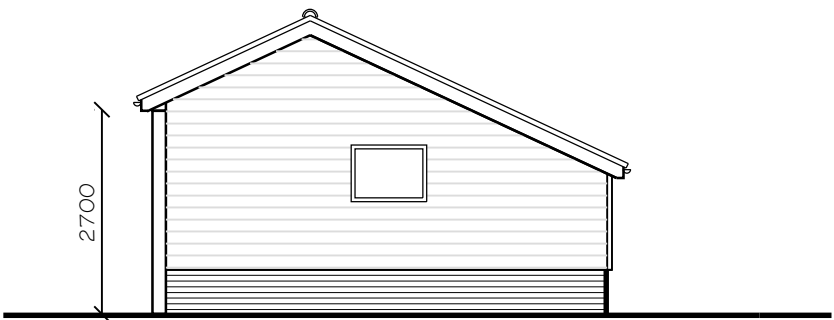


East Elevation

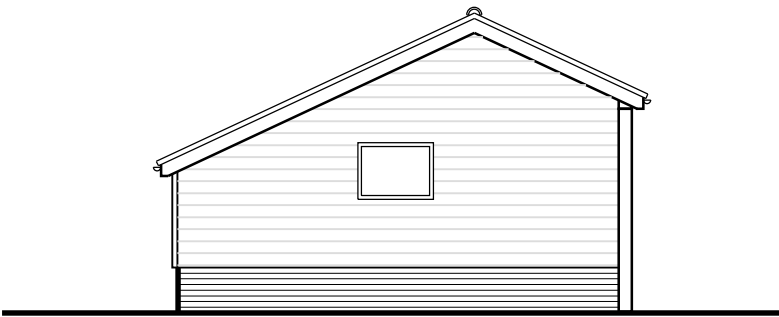


West Elevation

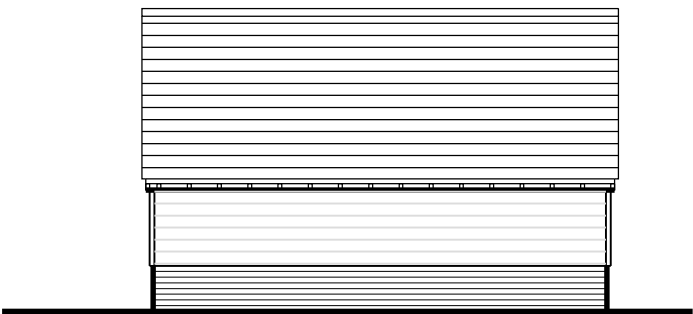

North Elevation

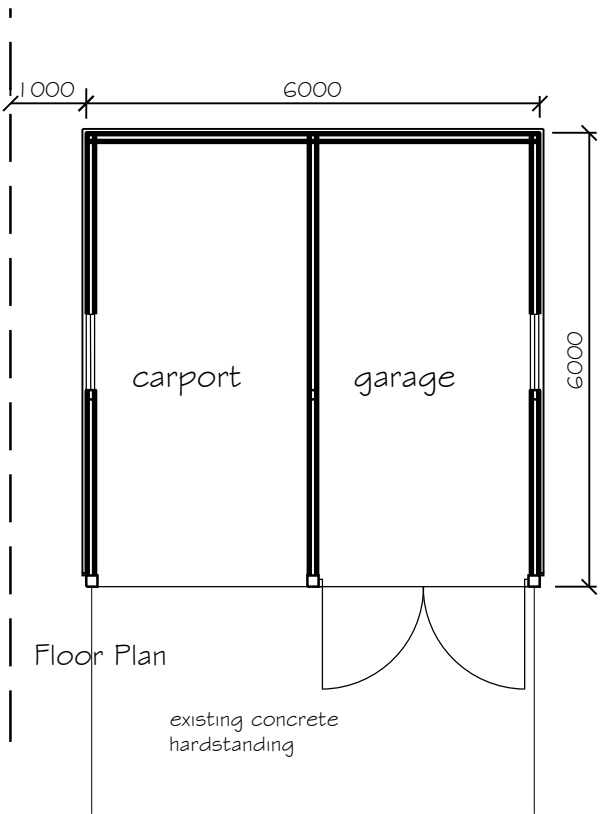

Floor Plan

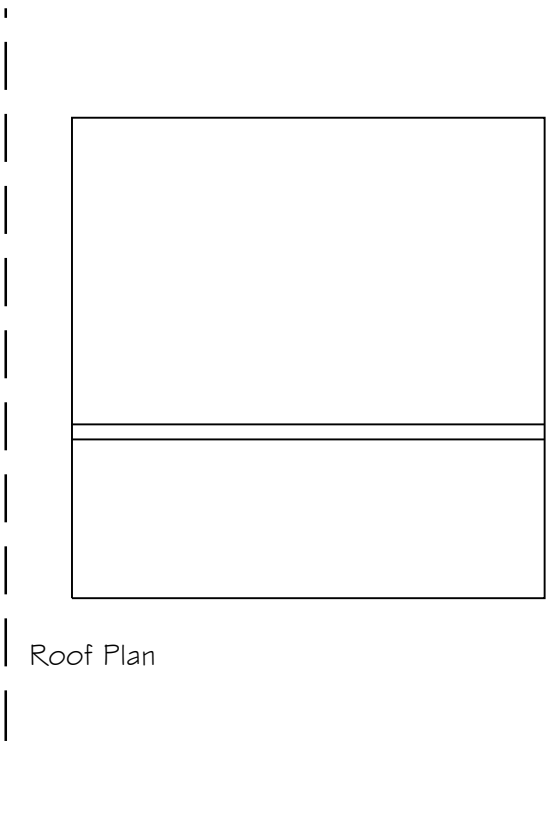

Roof Plan

NOTES:

Dimensions to be checked on site before placing material orders or commencing work.

Contractor to verify latest issue of plans with hda projects for this project before starting works.

Any discrepancies shall be reported immediately.

Do not scale from these drawings except for planning purposes.
Use figured dimensions only.

Where applicable this drawing is to be read in conjunction with other consultants' drawings.

This drawing is the copyright of hda projects ltd.

Rev	Date	Amendment
-----	------	-----------

hda projects

St Johns House - St Johns Street
Chichester - West Sussex - PO19 1UU
Tel: 07881287017
e-mail: hdaprojects@talktalk.net

For
Mr+Mrs M Hutchinson

Project
39 Limmer Lane
Bognore Gegis
West Sussex
PO22 7HD

Title
Detached carport and garage

Date	Drawn	Scale	Checked
Nov 2018	wm	1:100 @ A3	
Job Number	Prefix	Drawing Number	Revision
1847	P	02	