


Surface Mounted
Fixing Detail

Root Fixed
Fixing Detail

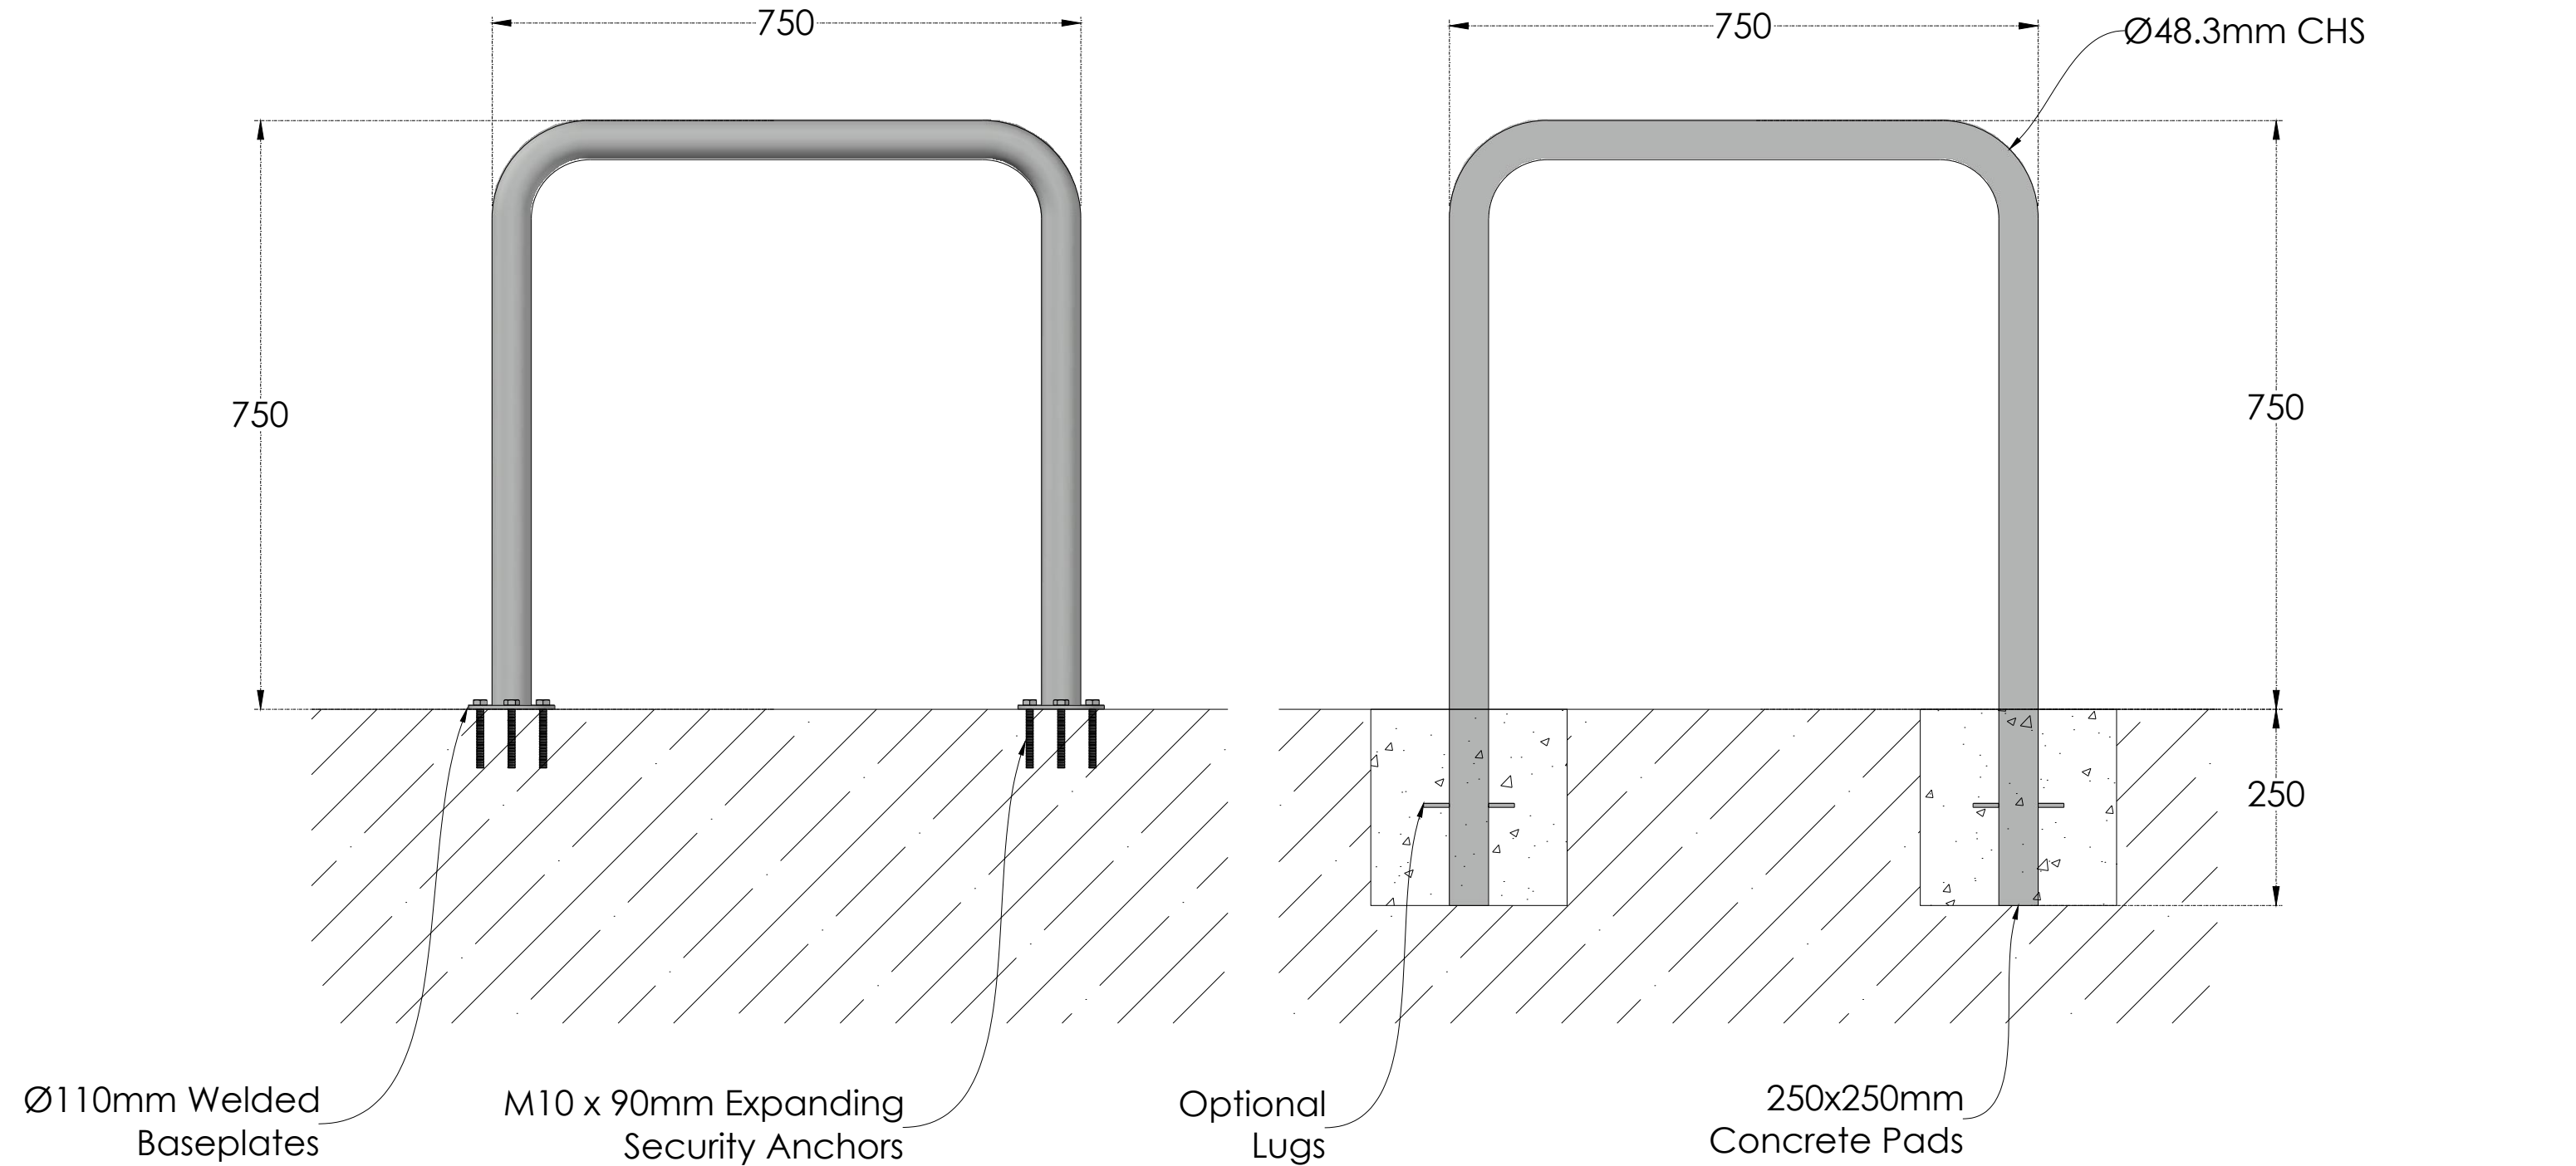

Legend:

Notes:
THIS DRAWING IS CONFIDENTIAL AND IS THE PROPERTY OF THE BIKE STORAGE COMPANY IT MUST NOT BE COPIED OR DISCLOSED TO A THIRD PARTY WITHOUT PERMISSION.
THE FOUNDRY BUILDING, 2 SMITHS SQUARE, 77 FULHAM PALACE RD, LONDON, W6 8AF

 **THE BIKE STORAGE COMPANY**
0800 246 1723

Project: Standard Products	Title: Sheffield Stand Fixing Details	
Date Drawn: 13/02/2020		
Draftsperson: M.Stokes		
 Third Angle Projection	Scale: 1:8 @ ISO A3	
	DWG No: 1.0	Revision: 00