
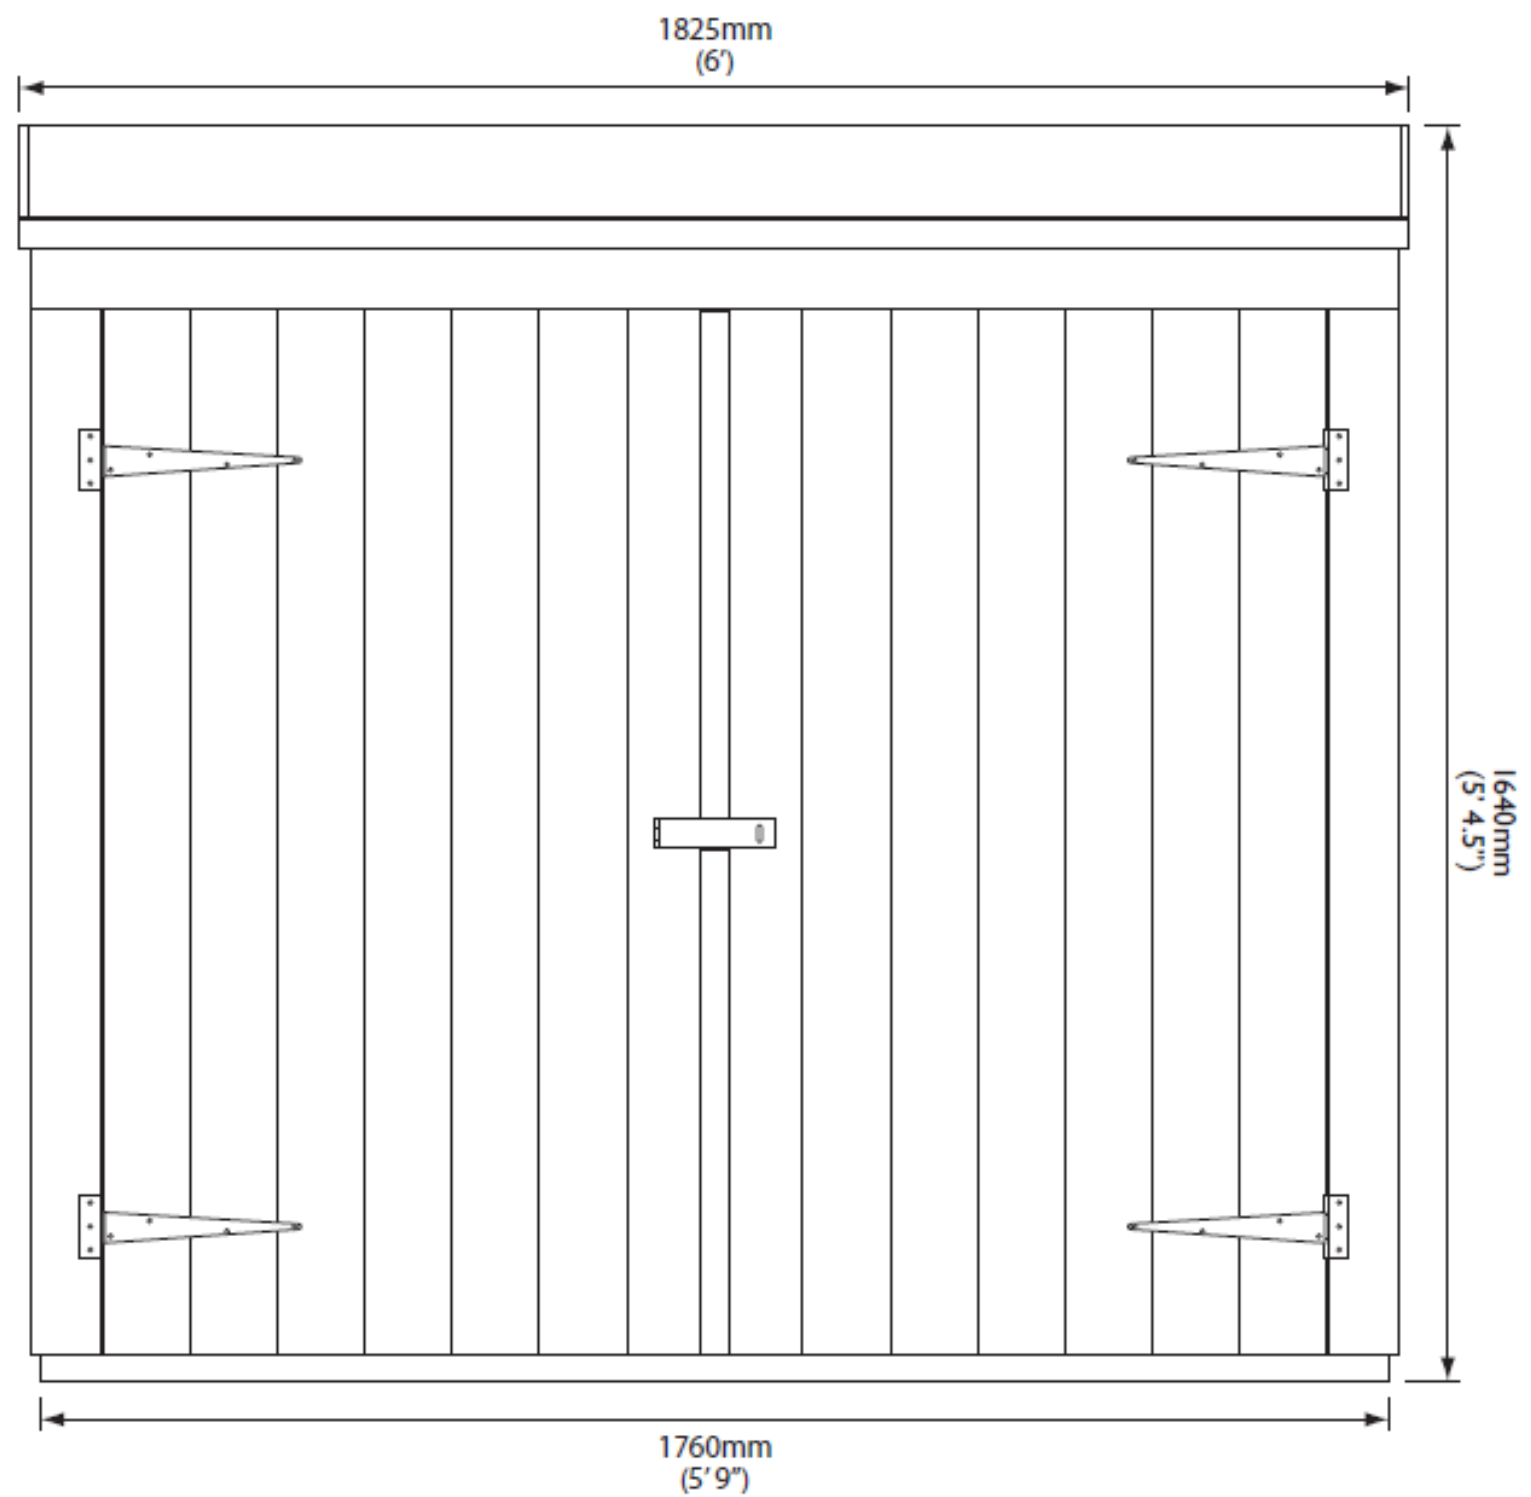


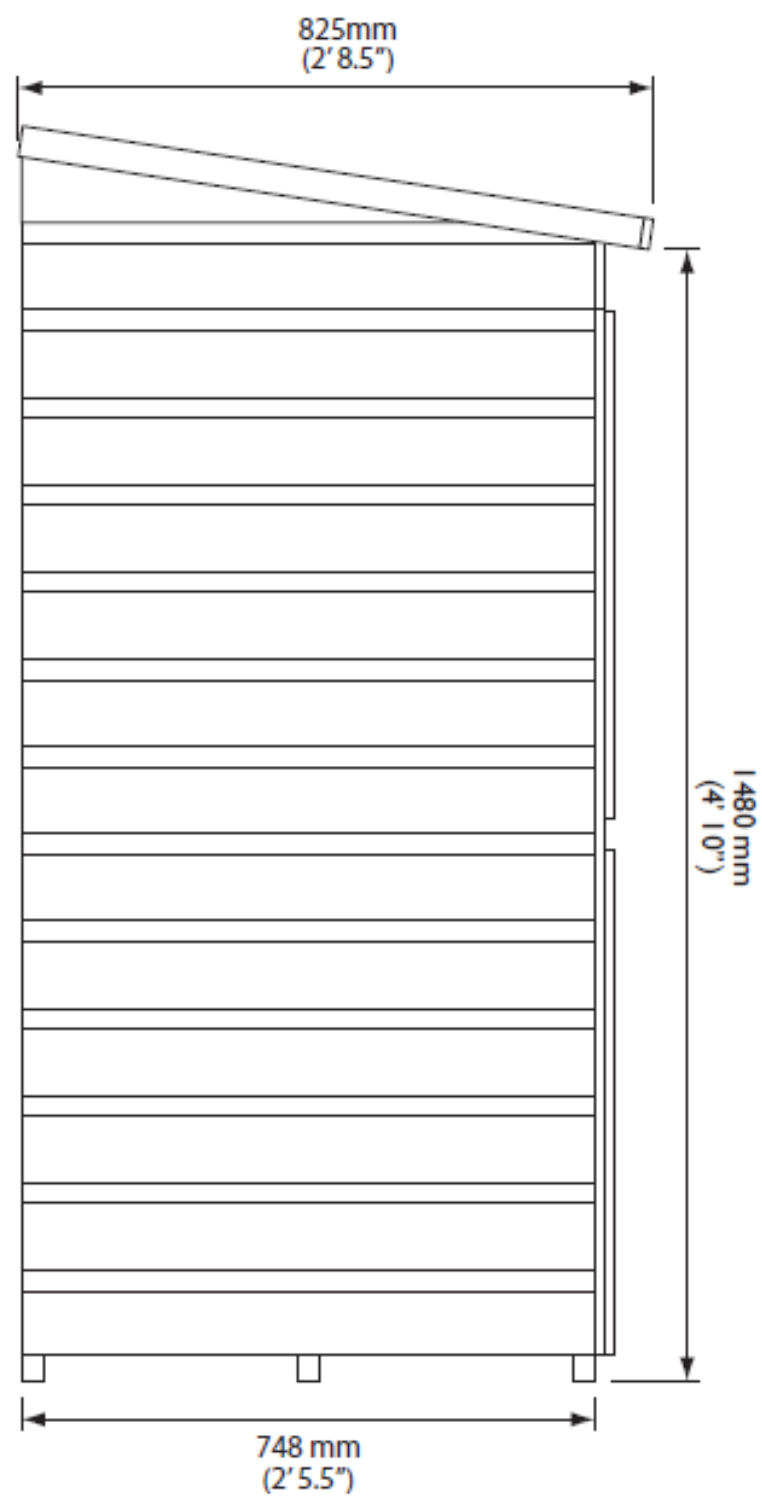

1.0m

Door Opening:

Height: 1345mm (4'5")

Width: 1600mm (5'3")

Internal height:

Min. internal height: 1445mm (4'9")

Max. internal height: 1545mm (5'1")

Wallstore

PRODUCT DIMENSIONS



ROWLINSON®
GARDEN PRODUCTS

DRAWING REF: WSI881H PD 1

DRAWING DATE: 30.06.15

2015 © Rowlinson Garden Products Ltd