




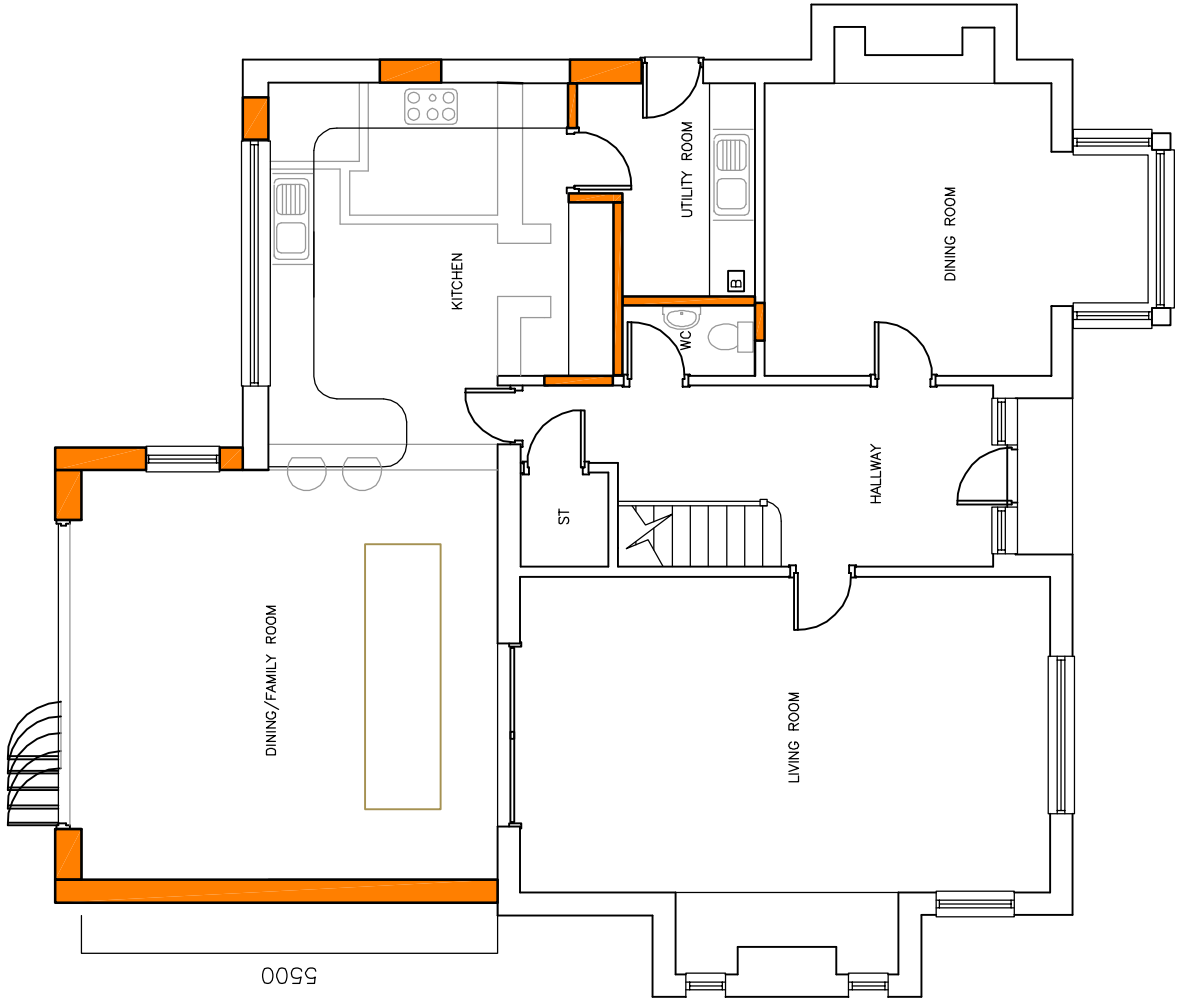

PROPOSED GROUND FLOOR PLAN

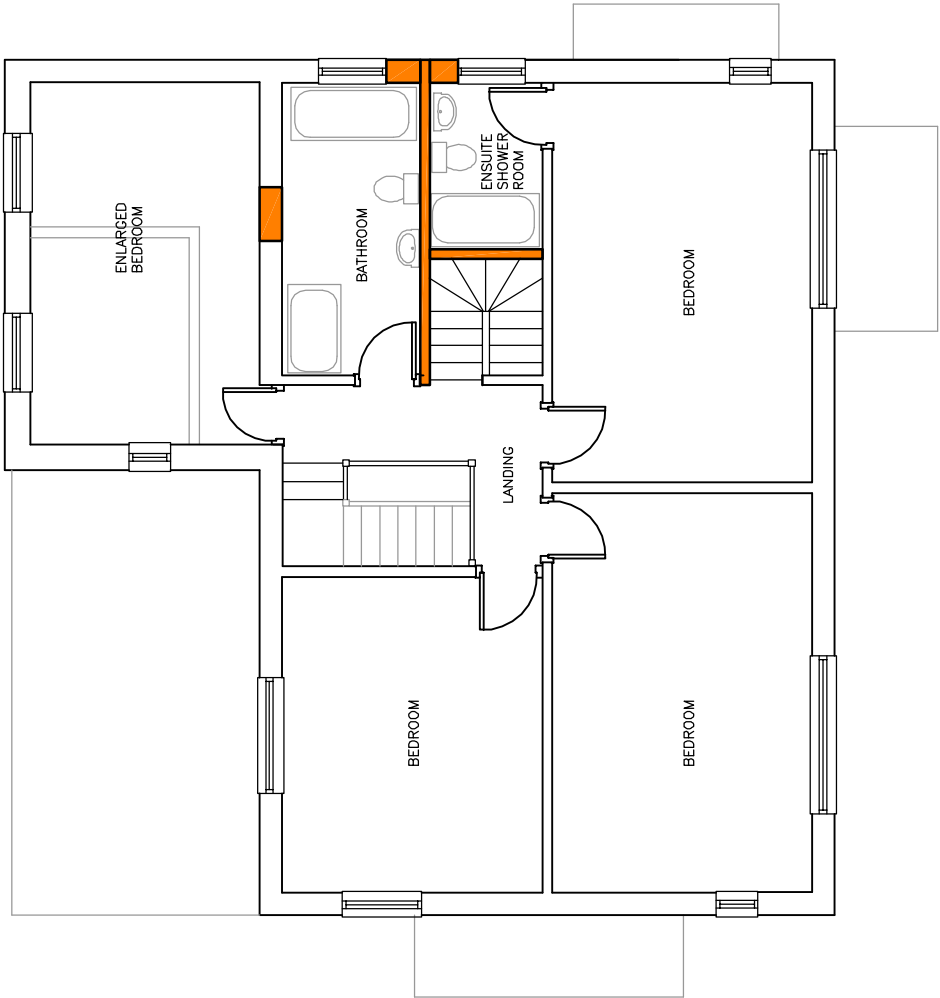

PROPOSED FIRST FLOOR PLAN

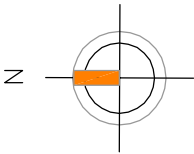

Amdesign
ARCHITECTURE DESIGN DEVELOPMENT
Leeza Aldis-Hobbs ARB RIBA SPAB
/obj: 07756 329400
E-mail: leeza@amdesignltd.co.uk

PROJECT
**3 THE GROVE
FELPHAM
WEST SUSSEX
PO22 7EY**
PROJECT STAGE
PI ANNING

DRAWING
PROPOSED PLANS
DRAWING No
266/04
SCALE
1:100
DATE
11 MAY 2018
REVISION
DRAWN
CHECKED
LA

LETTER	REVISION	DATE
This scheme is subject to town planning and all other necessary consents. All dimensions and levels to be checked on site. This drawing is to be read in conjunction with other relevant drawings and documents. Report all discrepancies to the Architect before work commences.		