


This drawing and its contents are the strict copyright of Architectura Design. No reproduction without permission. Do not scale. Written dimensions to be used where given. All dimensions and details to be checked on site. FOR PLANNING PURPOSES ONLY

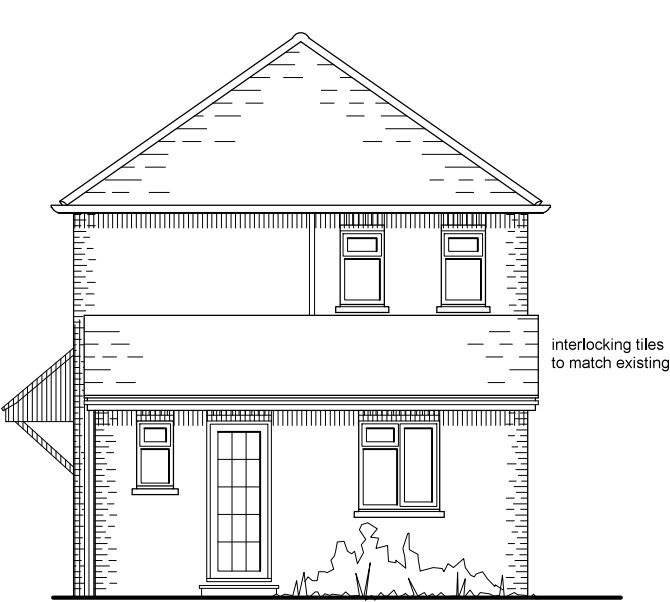


East Elevation




North Elevation



West Elevation

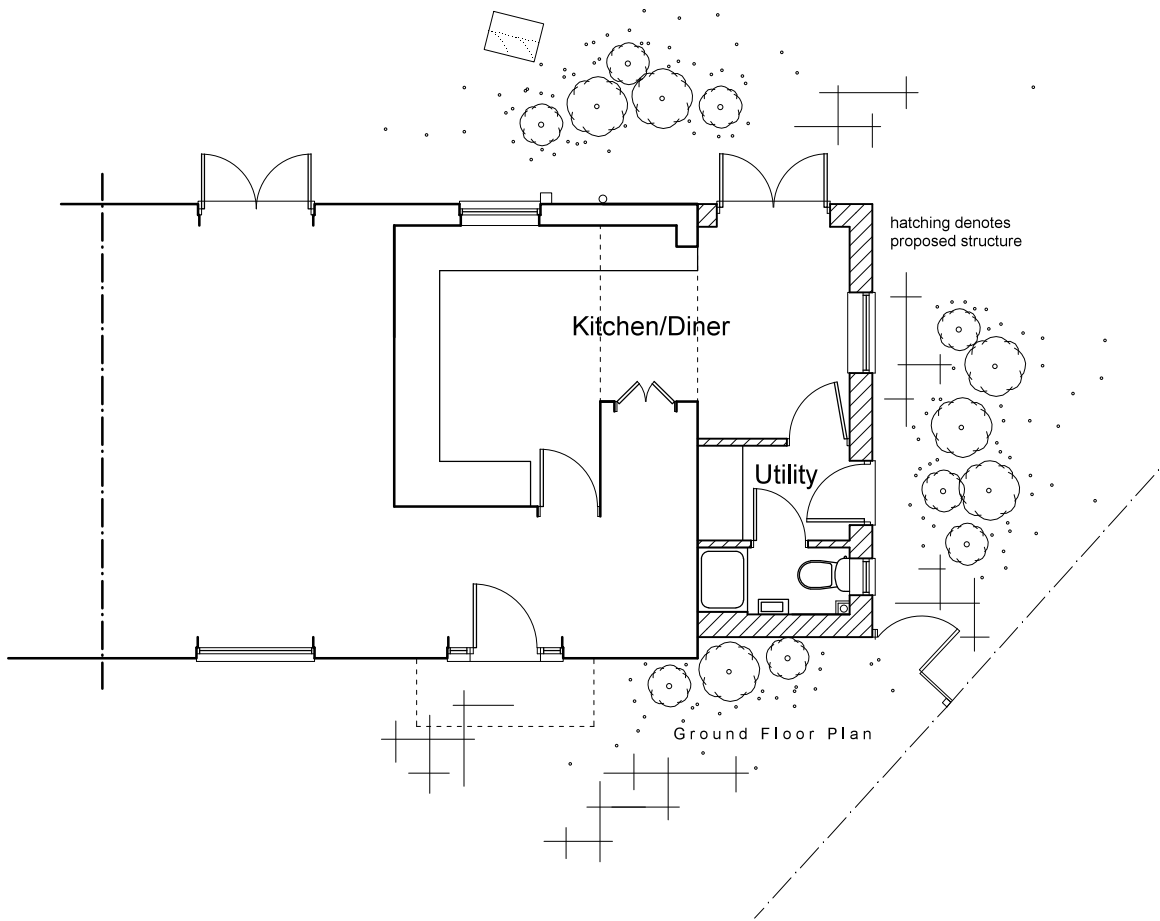

Ground Floor Plan

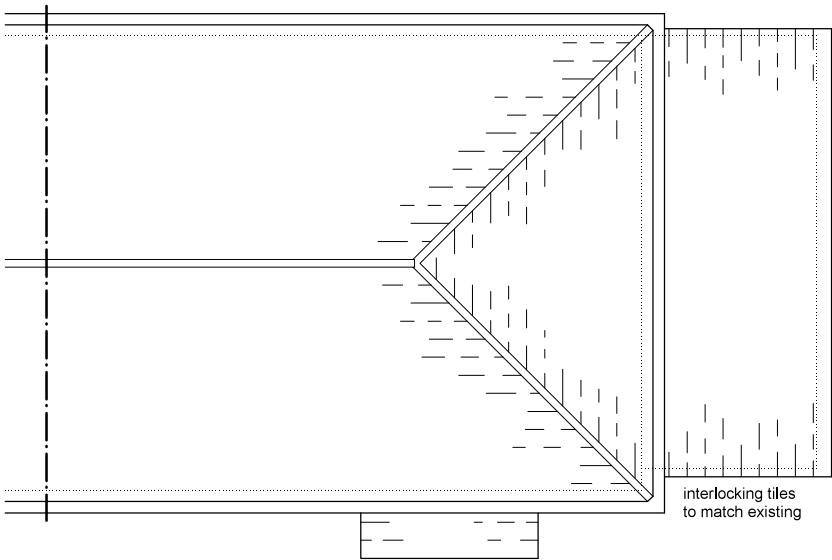

Roof Plan

0 1 2 3 4 metres

Architectura
Architectural Design & Drawing Service

Proposed Extension and Alterations
at 18 Pennyfields, Felpham
for Mr B Pitchford

Drawing P01 August 2021 Scale 1:100 @ A3
Proposed Drawing - Plans & Elevations