
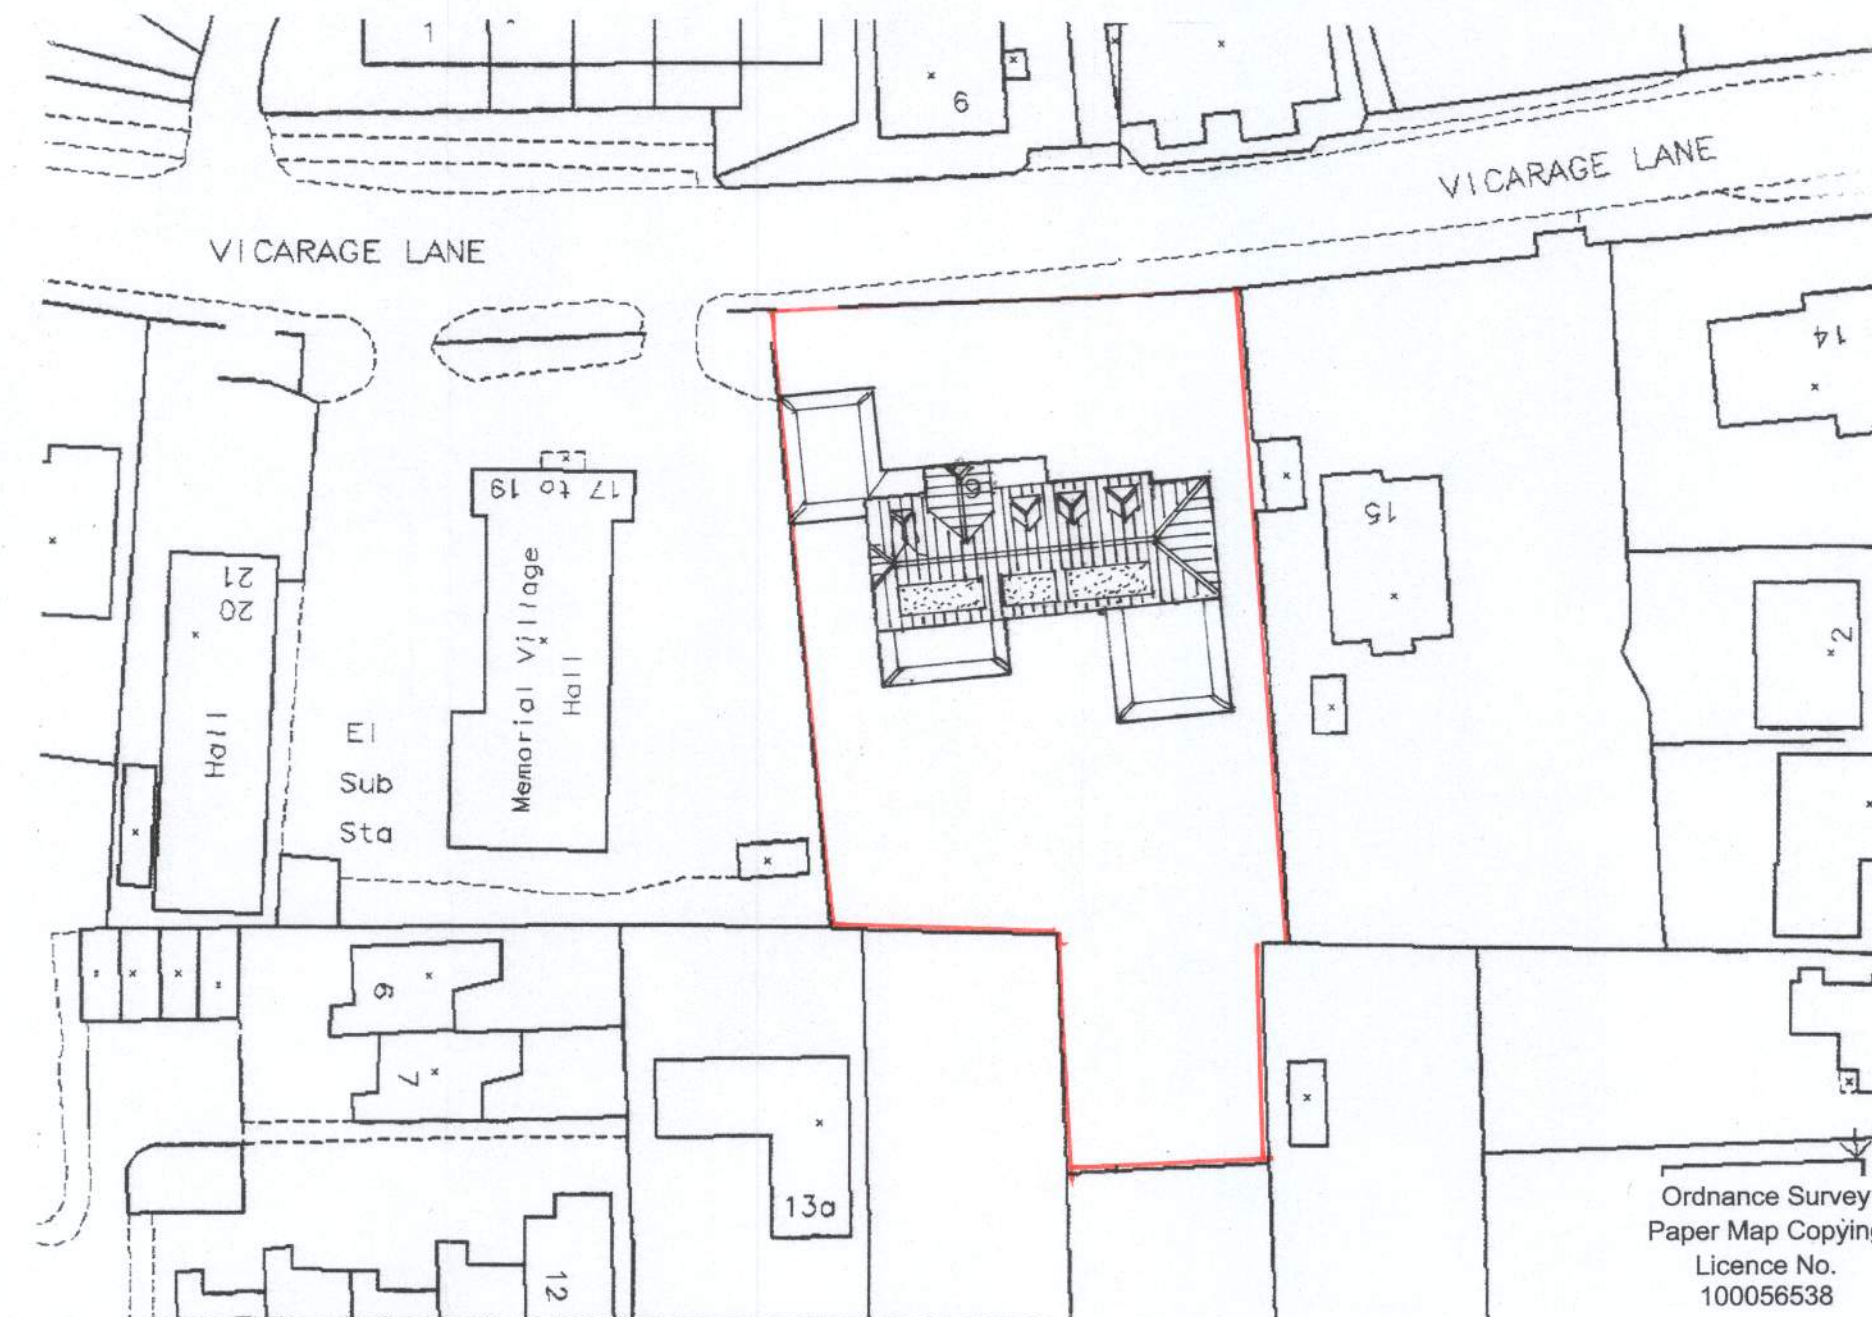


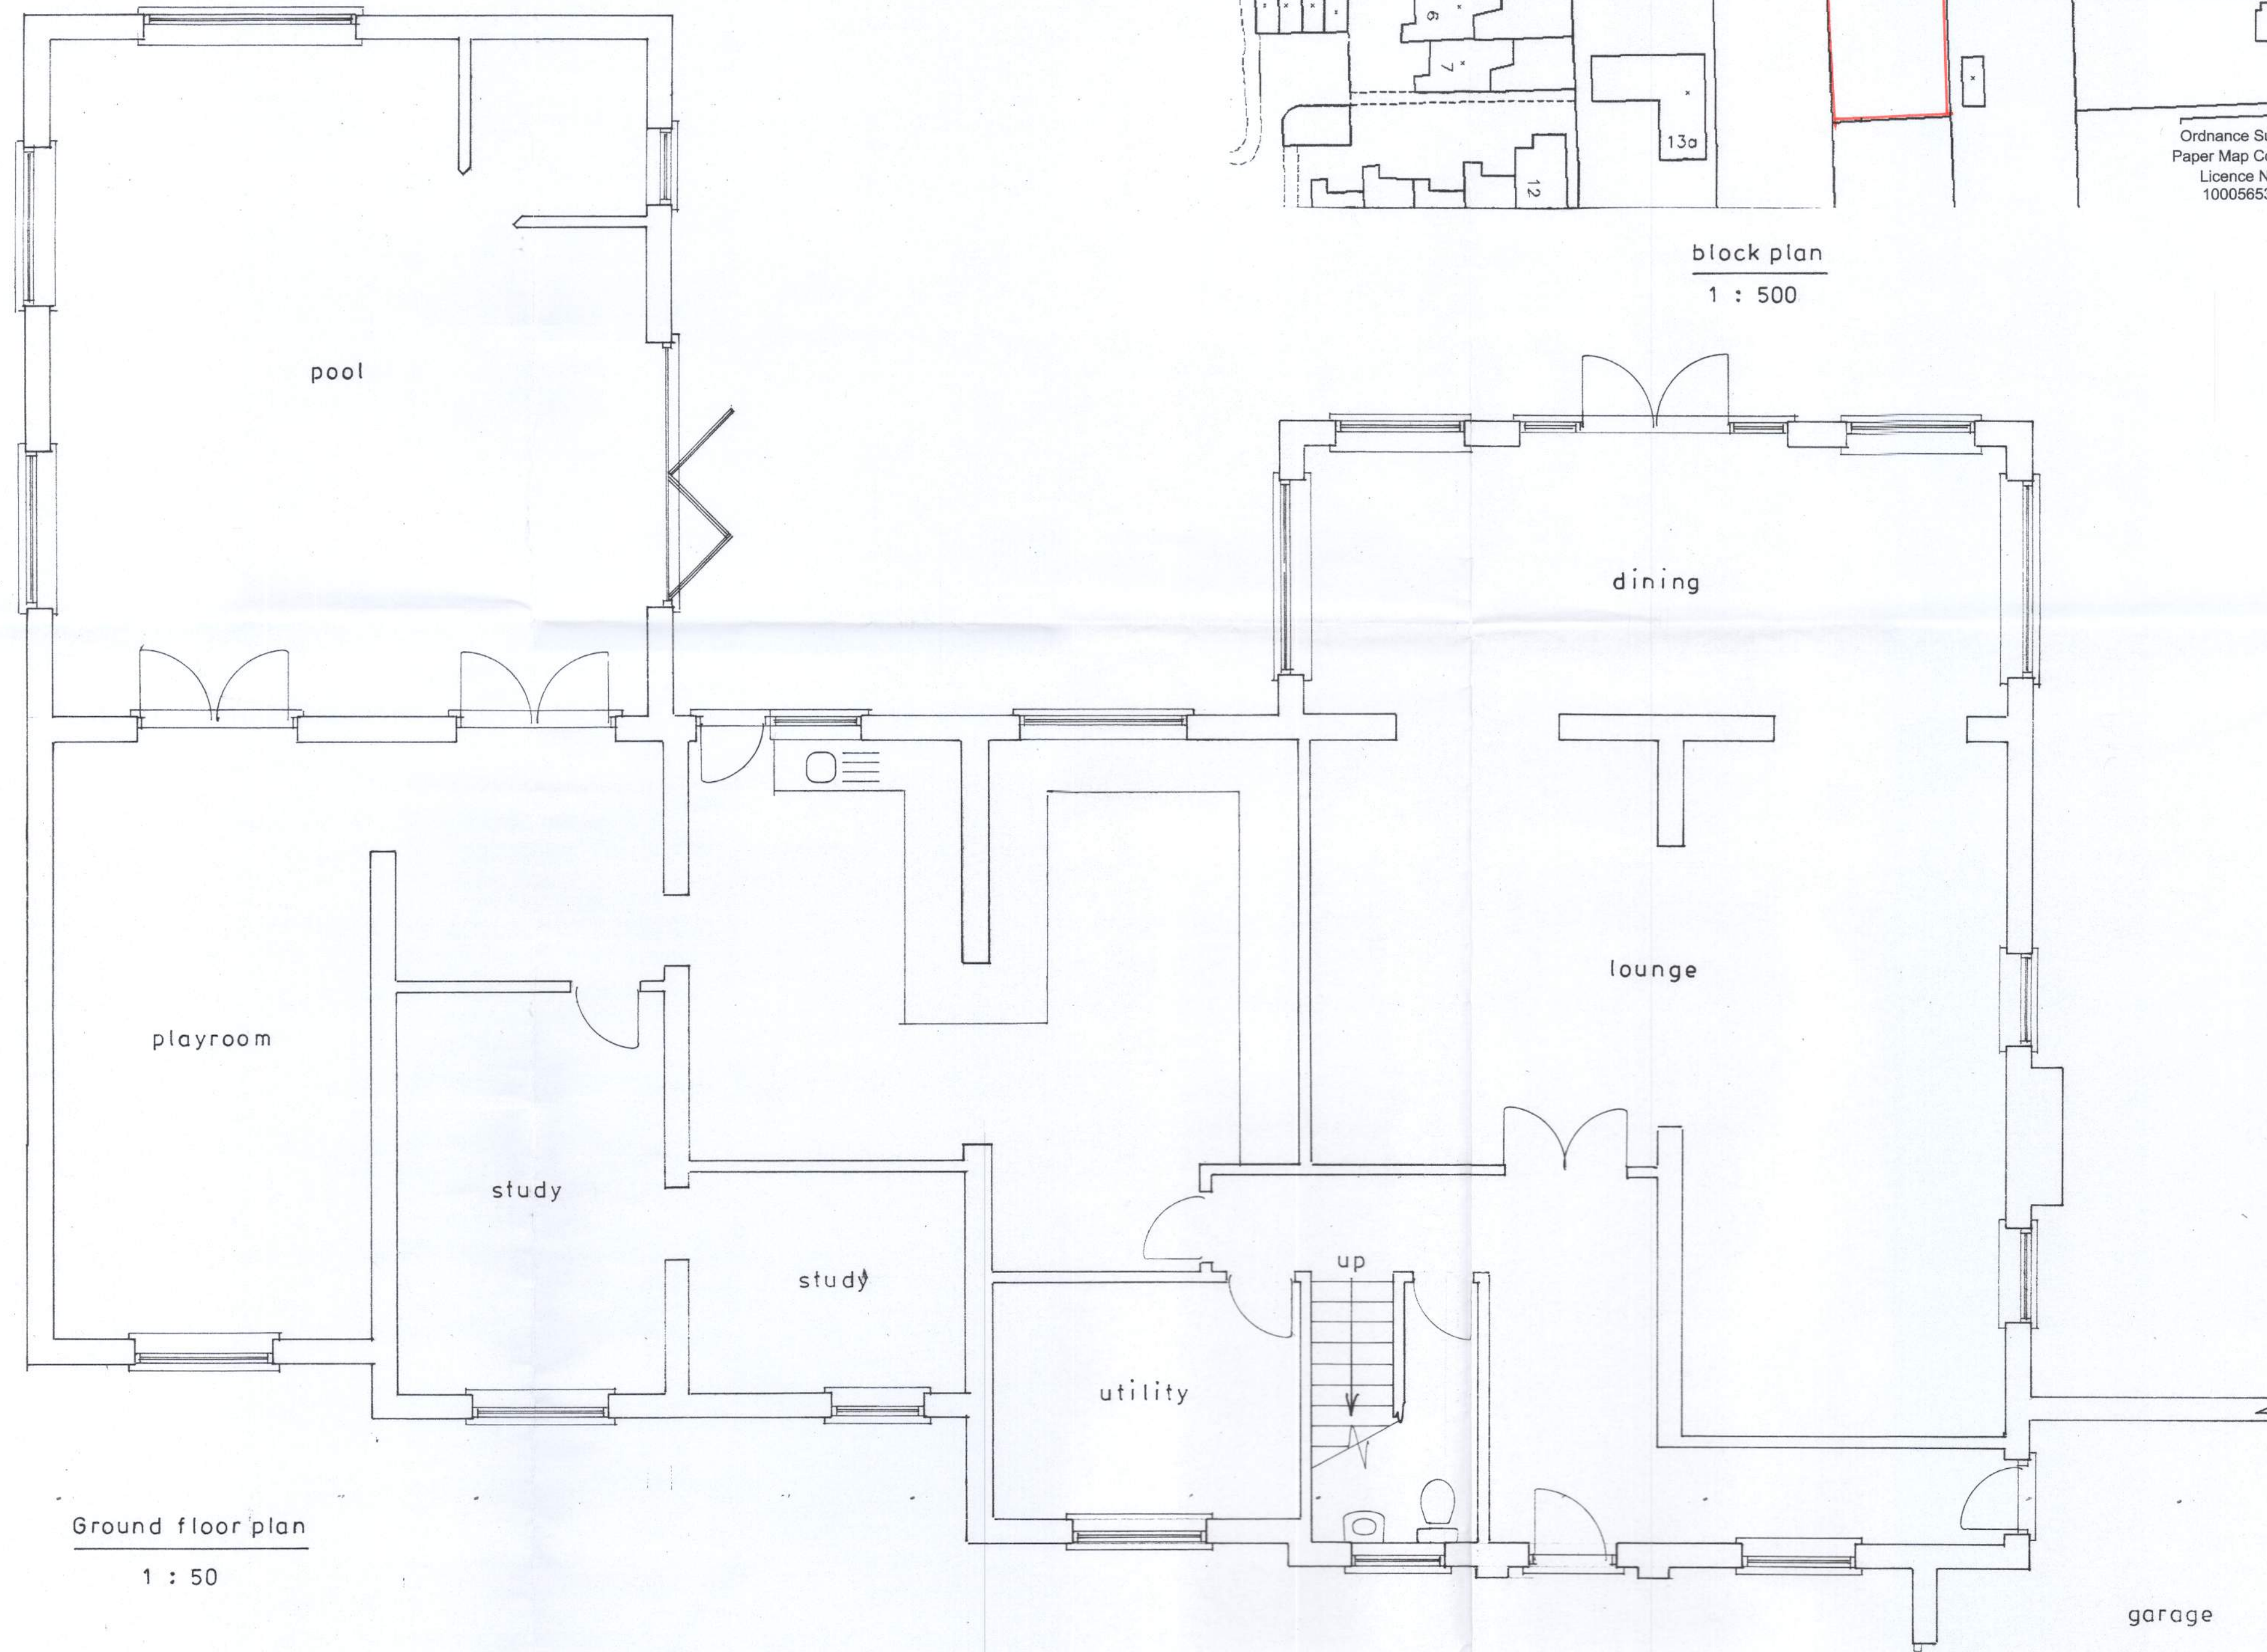

BOUNDARY

Proposed & Existing

PROPOSED ROOF ALTERATIONS TO FORM NEW 2ND FLOOR AT 16, VICARAGE LANE,
FELPHAM FOR MR & MRS. S. NEWMAN.

sheet 1 of 6

Bryan Butcher
Rainbow Cottage
Nyetimber Lane
Bognor Regis PO21 3JX
01243 266871
07973 233442
bryan.butcher@btinternet.com
www.bryanbutcher.com