



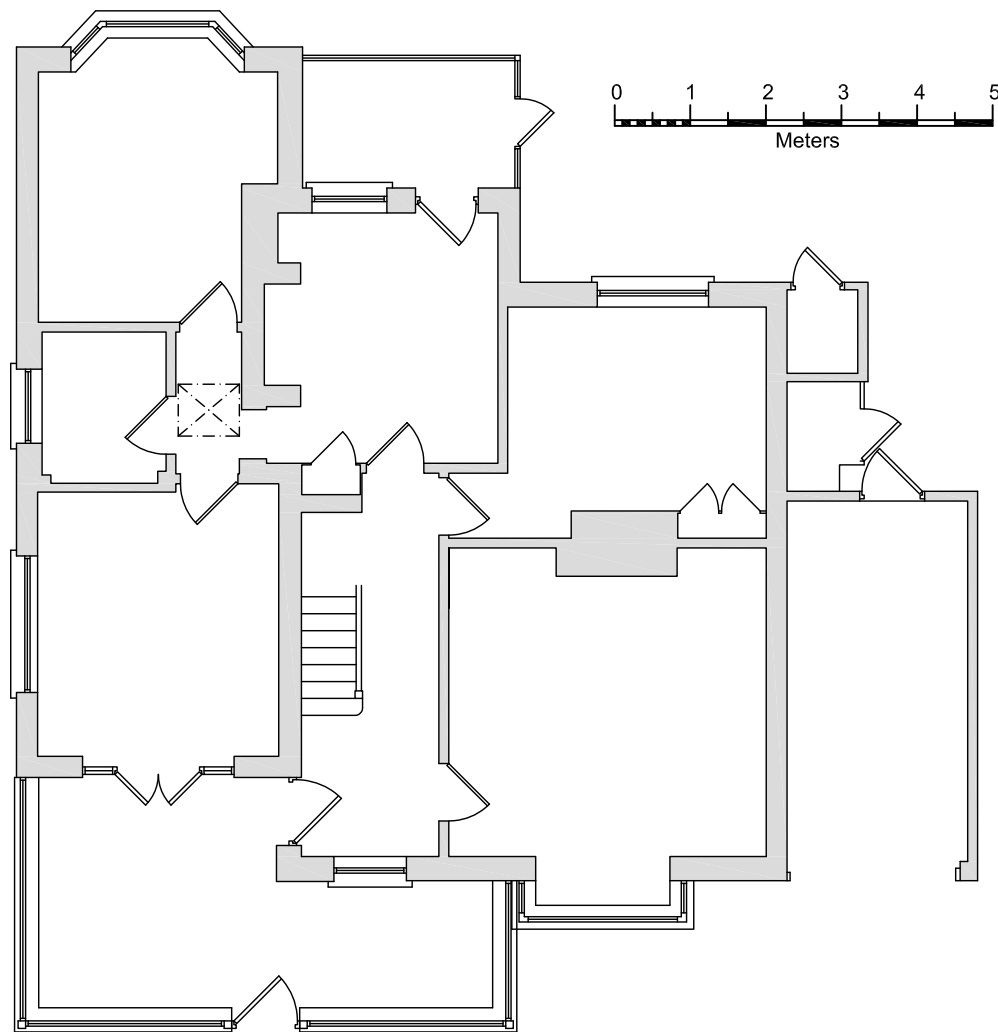

*Ground Floor Plan*

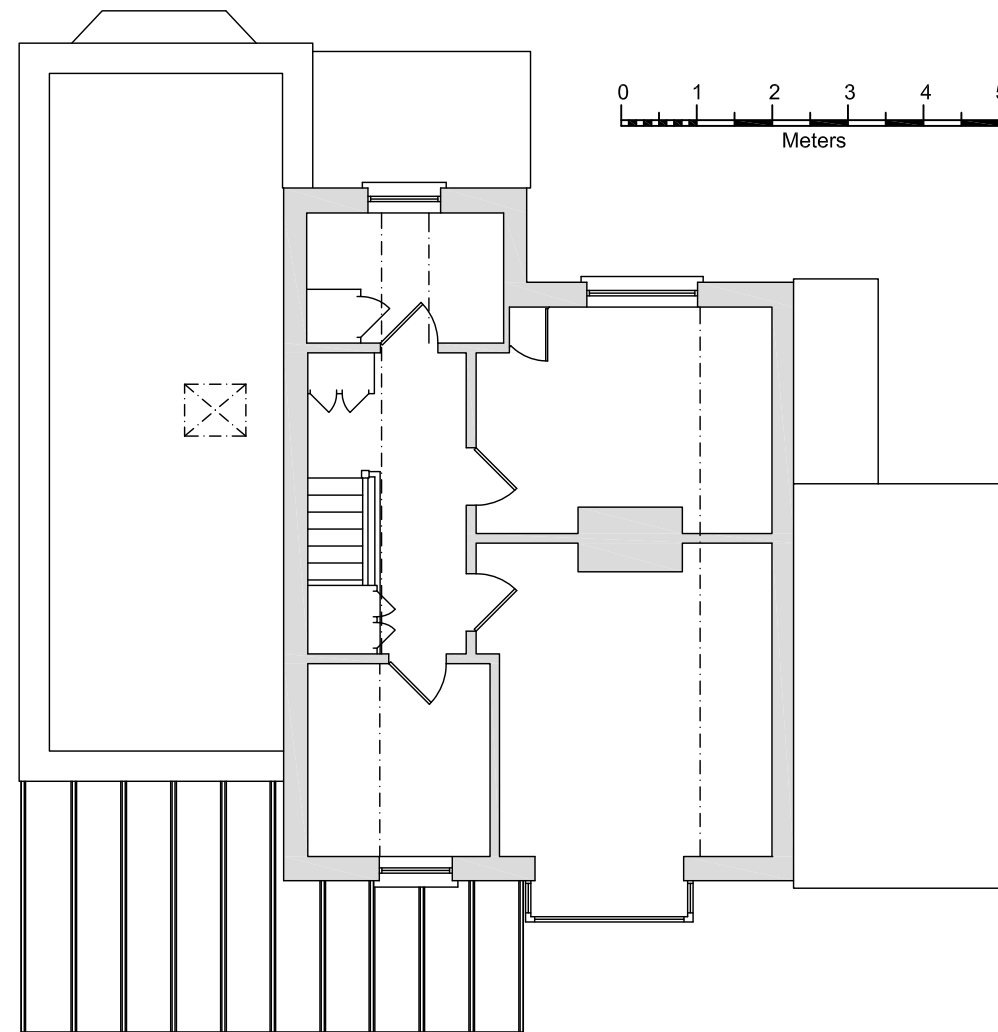

*First Floor Plan*



Architectural & Civil Engineering Design  
143 Station Road, Liss, Hants. GU33 7AJ  
Tel 01730 894988  
e-mail: [enquiries@acedesigns-ltd.co.uk](mailto:enquiries@acedesigns-ltd.co.uk)  
[www.ace-designs.co.uk](http://www.ace-designs.co.uk)

Job Title  
**Proposed works at 49 Minton Road  
Felpham, W Sussex**

Drawing Title  
**Plans as existing**

Client  
**Mr A Billings and  
Mr T Peskett**

|                            |                                  |                        |
|----------------------------|----------------------------------|------------------------|
| Scale<br><b>1:100 @ A3</b> | Date<br><b>Jan 22</b>            | Designed<br><b>n/a</b> |
| Drawn<br><b>EV</b>         | Checked<br><b>GG</b>             | Approved               |
| Job No<br><b>220104</b>    | Drawing No<br><b>220104 / 02</b> | Rev                    |